LOCATED IN THE SE 1/4 OF SEC. 20
AND THE NE 1/4 OF SEC. 29
T.27 N., R.43 E.,W.M.
SPOKANE COUNTY, WASHINGTON

CANTERBURY TERRACE
PHASE II

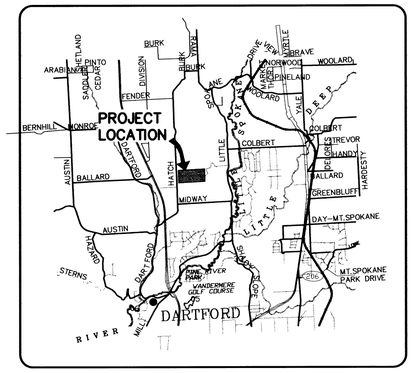

VICINITY MAP

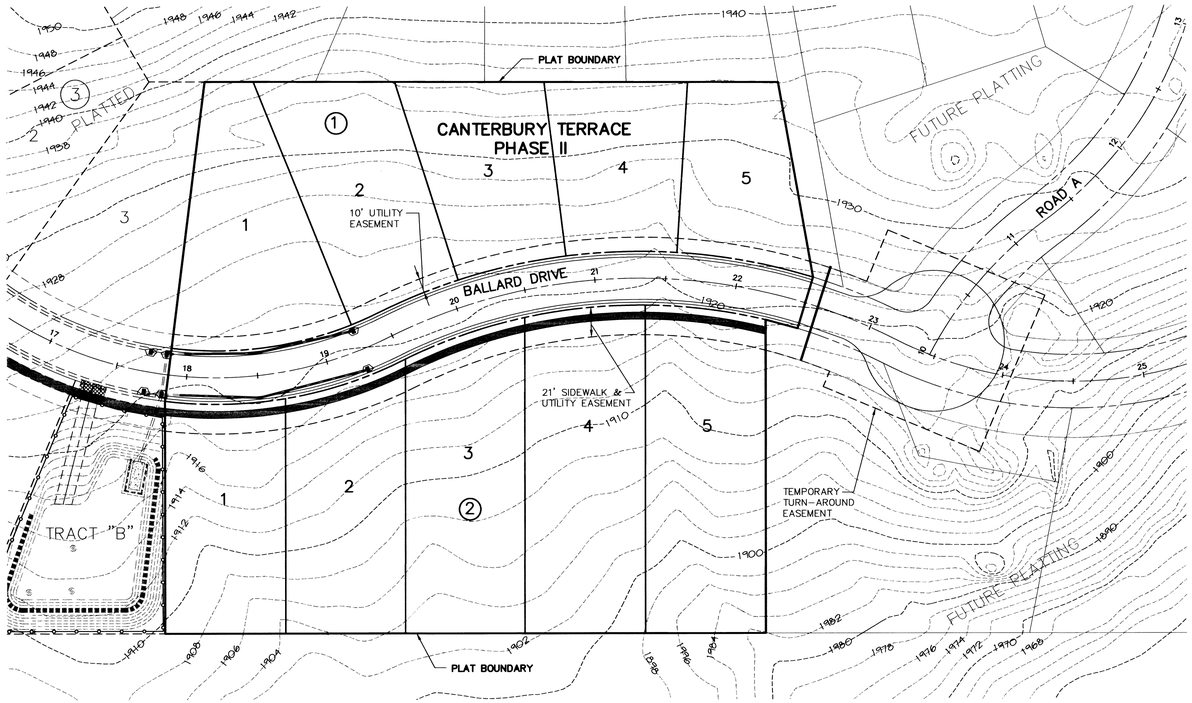

COUNTY DATUM
RR SPIKE FND. IN W. FACE OF P.P. 28' E. OF C/L OF HATCH RD. 61' N. OF S. LINE OF SECTION 20 (PER WESTWOOD ESTATES NO. 2, PH. I)
ELEV.=1943.71

UNDERGROUND SERVICE ALERT
ONE-CALL NUMBER
456•8000
CALL TWO BUSINESS DAYS BEFORE YOU DIG

LEGEND

EXISTING	GENERAL	PROPOSED
	ROADWAY CENTER LINE	
	RIGHT OF WAY LINE	
	PROPERTY LINE	
	EASEMENT LINE	
	CURB	
	PAVEMENT	
	STORM DRAINAGE	
	DRAINAGE LINE	
DW LJ	DRYWELL	DW
CB	CATCH BASIN	CB
	DITCH	
	SANITARY SEWER	
	SANITARY SEWER	
	MANHOLE	
	CLEANOUT	
	SEWER SERVICE	
	WATER	
	WATER LINE	
	VALVE	V
FH	FIRE HYDRANT	FH
WS	SERVICE	WS
BLOWOFF	BLOWOFF	BLOWOFF

TABLE OF CONTENTS

COVER SHEET	SHEET 1
BALLARD DRIVE	SHEET 2
TEMPORARY EROSION CONTROL PLAN	SHEET 3
DETAIL SHEET	SHEET 4

SPOKANE COUNTY ENGINEERS OFFICE
OFFICIAL PUBLIC DOCUMENT ORIGINAL
CONSTRUCTION PLANS
PROJECT #: ~~PH99A~~ PH99A
DATE ACCEPTED: 23 JANUARY
ACCEPTANCE EXPIRES: 23 JAN 2002
PROJECT LANE MILES PUBLIC: 0.09
PROJECT LANE MILES PRIVATE:
CONSTRUCTION DOCUMENTATION AND CERTIFIED RECORD DRAWINGS, "AS-BUILTS" ARE REQUIRED PRIOR TO COUNTY ACCEPTANCE AND ESTABLISHMENT OF THE ROADS AND DRAINAGE FACILITIES FOR MAINTENANCE.
PERMIT REQUIRED! (509) 456-3600
NOTIFY PERMIT ENGINEER 2 BUSINESS DAYS PRIOR TO CONSTRUCTION

THE DESIGN IMPROVEMENTS SHOWN IN THIS SET OF PLANS AND CALCULATIONS CONFORM TO APPLICABLE EDITIONS OF THE SPOKANE COUNTY STANDARDS FOR ROAD AND SEWER CONSTRUCTION AND THE SPOKANE COUNTY GUIDELINES FOR STORMWATER MANAGEMENT. ALL DESIGN DEVIATIONS HAVE BEEN APPROVED BY THE SPOKANE COUNTY ENGINEER. I APPROVE THESE PLANS FOR CONSTRUCTION.

NOTES

1. ALL WORK AND MATERIALS SHALL BE IN CONFORMANCE WITH THE "SPOKANE COUNTY STANDARDS FOR ROAD AND SEWER CONSTRUCTION 1995", AND AS AMENDED.
2. THE CONTRACTOR IS REQUIRED TO HAVE A VALID CONSTRUCTION PERMIT ON SITE AT ALL TIMES. THE ABSENCE OF THE PERMIT WILL RESULT IN AN IMMEDIATE SHUTDOWN OF WORK AND THE POSSIBLE REMOVAL OF THOSE ITEMS CONSTRUCTED WITHOUT THE PERMIT.
3. LOCATIONS OF EXISTING UTILITIES SHOWN IN THE PLANS ARE APPROXIMATE. THE CONTRACTOR SHALL BE RESPONSIBLE FOR LOCATING ALL UNDERGROUND UTILITIES. ANY CONFLICTING UTILITIES SHALL BE RELOCATED PRIOR TO CONSTRUCTION OF ROAD AND DRAINAGE FACILITIES.
4. THE CONTRACTOR IS REQUIRED TO HAVE A COMPLETE SET OF THE ACCEPTED ROAD AND DRAINAGE PLANS ON THE JOB SITE WHENEVER CONSTRUCTION IS IN PROGRESS.
5. IF THE CONTRACTOR DISCOVERS ANY DISCREPANCIES BETWEEN THE PLANS AND EXISTING CONDITIONS ENCOUNTERED, THE CONTRACTOR SHALL IMMEDIATELY NOTIFY THE DESIGN ENGINEER, INLAND PACIFIC ENGINEERING, DEAN FRANZ @ 458-6840, THE SITE/PROJECT INSPECTING ENGINEER OR HIS REPRESENTATIVE, S.T.I. NORTHWEST, BRUCE HOWARD @ 534-9711 AND THE SPOKANE COUNTY ENGINEER'S OFFICE, CONSTRUCTION INSPECTOR, TERRY LIGHTFOOT, @ 456-3600.
6. FOR CONSTRUCTION OF DRYWELLS, INSTALL FILTER FABRIC, "AMOCO" 4545 OR APPROVED EQUIVALENT, BETWEEN THE DRYWELL BARREL AND THE WASHED DRAINROCK, AND BETWEEN THE WASHED DRAINROCK AND NATIVE SOILS. SEE SPOKANE COUNTY STANDARD DETAIL B-1a.
7. PRIOR TO SITE CONSTRUCTION, THE CONTRACTOR IS RESPONSIBLE FOR LOCATING UNDERGROUND UTILITIES. CALL THE UNDERGROUND UTILITY LOCATION SERVICE AT 456-8000 BEFORE YOU DIG.
8. AN EROSION/SEDIMENTATION CONTROL (ESC) PLAN IS REQUIRED FOR THIS PROJECT. IMPLEMENTATION OF THE ESC PLAN, AND CONSTRUCTION, MAINTENANCE, AND UPGRADING OF THE ESC FACILITIES ARE THE RESPONSIBILITY OF THE CONTRACTOR UNTIL ALL CONSTRUCTION IS COMPLETED AND ACCEPTED BY SPOKANE COUNTY, OR UNTIL VEGETATION IS ESTABLISHED THROUGHOUT THE SITE, AND ACCEPTED BY SPOKANE COUNTY, WHICHEVER IS LATER.
THE CONTRACTOR SHALL MAKE AN EFFORT TO PROTECT ALL CATCH BASINS AND DRYWELLS FROM BEING CONTAMINATED WITH SILT BY INSTALLING FILTER FABRIC BETWEEN THE RIM AND GRATE FOR AT LEAST 6 WEEKS, OR UNTIL THE ESTABLISHMENT OF GRASS AND/OR OTHER SITE CONSTRUCTION WORK HAS ENDED. SEE SHEET 3. IN THE EVENT THAT SILT OR OTHER DELETERIOUS MATERIAL IS ALLOWED TO ENTER THE DRYWELLS OR CATCH BASINS THE CONTRACTOR WILL BE REQUIRED TO CLEAN THE DRYWELL OR CATCH BASIN OUT TO THE SATISFACTION OF THE CERTIFYING ENGINEER.
9. ALL DRYWELL CONNECTION PIPES SHALL BE PLACED BELOW THE DRYWELL CONCRETE CAP AND SHALL FLOW AS DIRECTED IN THE PLANS.
10. FOR ANY CURB GRADES LESS THAN 0.8% (0.008 FT./FT.) A WASHINGTON STATE-LICENSED PROFESSIONAL LAND SURVEYOR SHALL VERIFY THAT THE CURB FORMS ARE AT THE GRADES NOTED ON THE APPROVED PLANS, PRIOR TO PLACEMENT OF CURB MATERIAL. THE CONTRACTOR IS RESPONSIBLE FOR ARRANGING AND COORDINATING WORK WITH THE PROFESSIONAL LAND SURVEYOR.
11. THE CONTRACTOR SHALL EMPLOY A LICENSED LAND SURVEYOR TO VERIFY THAT THE CROSS-GUTTER FORMS ARE AT THE CORRECT PLANE GRADE PRIOR TO CONCRETE PLACEMENT. THE CROSS-GUTTERS SHALL BE CONSTRUCTED PRIOR TO PAVING, AND THE PAVEMENT SHALL THEN MATCH THE EDGE OF CONCRETE GUTTER.

NO. | DATE | BY | REVISION
SCALE: 1"=50' (FEET) 100 50 0 50

DEAN R. FRANZ — 13605 — REGISTERED PROFESSIONAL ENGINEER — STATE OF WASHINGTON
EXPIRES 4-4-2000

CANTERBURY TERRACE - PHASE II
STREET
COVER SHEET
DATE: 4/15/99 | DESIGNED BY: NO
FILE NAME: COV-RD.DWG | DRAWN BY: SMM | CHECKED BY: RDF
DATE 4/15/99
DEVELOPER'S APPROVAL

INLAND PACIFIC ENGINEERING
707 West 7th • Suite 200 Spokane, WA 99204
(509) 458-6840 FAX: (509) 458-6844

SHEET 1 OF 4
PROJECT NO: 97203A

C:\projects\97203\dwg\cov-rd Thu Apr 15 08:11:03 1999

SEC. 20, T.29 N., R.43 E.,W.M.
SPOKANE COUNTY, WASHINGTON

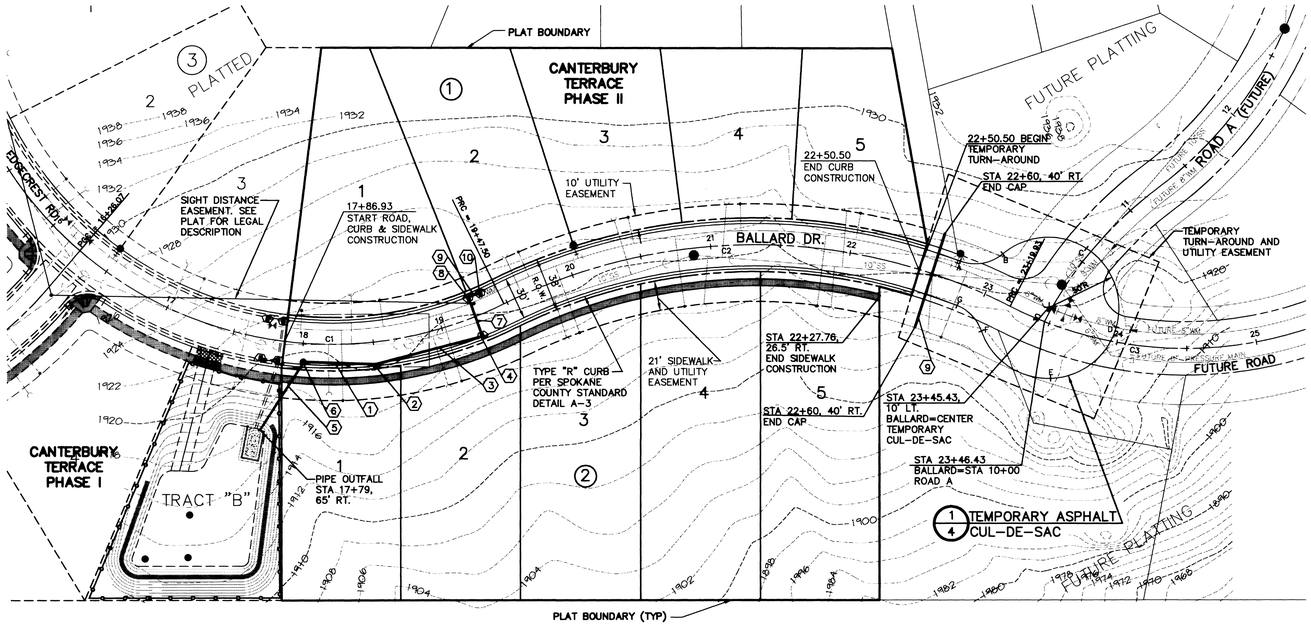

COUNTY DATUM

RR SPIKE FND. IN W. FACE OF P.P. 28' E. OF C/L OF HATCH RD. 61' N. OF S. LINE OF SECTION 20 (PER WESTWOOD ESTATES NO. 2, PH. I) ELEV.=1943.71

UNDERGROUND SERVICE ALERT
ONE-CALL NUMBER
456-8000
CALL TWO BUSINESS DAYS BEFORE YOU DIG

1. 53 L.F. OF 15" ADS N-12 @ 0.010 FT/FT, IE(W)=1914.58; IE(E)=1915.11
2. STA 18+50, 12.5' RT, WSDOT TYPE 1-L CATCH BASIN WITH FRAME AND SOLID METAL COVER. GRATE EL=1920.11
3. 78 L.F. ~~OF 15"~~ ADS N-12 @ 0.0142 FT/FT, IE(W)=1915.11; IE(E)=1916.22
4. STA 19+25, 12.6' RT, TYPE 2 GRATE INLET PER WSDOT STANDARD PLAN B-4C. GRATE EL=1919.26
5. 58 L.F OF 15" ADS N-12 @ 0.0100 FT/FT, IE(NE)=1914.58; IE(SW)=1914.00
6. STA 18+01, 12.5' RT, WSDOT TYPE 2 CB-48" WITH RING AND SOLID COVER LABELED 'STORM'. GRATE EL=1921.33
7. 30 L.F. OF 15" ADS N-12 @ 0.0100 FT/FT, IE(S)=1916.22; IE(N)=1916.52
8. STA 19+25, 12.6' LT, WSDOT TYPE 2 GRATE INLET. GRATE EL=1919.26
9. 8 L.F. OF 15" ADS N-12 @ S=0.0100 FT/FT. IE(W)=1916.52; IE(E)=1916.60
10. STA 19+35, 12.6' LT, WSDOT TYPE 2 GRATE INLET. GRATE EL=1919.29

SPOKANE COUNTY ENGINEERS OFFICE
OFFICIAL PUBLIC DOCUMENT ORIGINAL
CONSTRUCTION PLANS
PROJECT #: ~~P99-A P1144~~
DATE ACCEPTED: 23 Jan 01
ACCEPTANCE EXPIRES: 23 Jan 2002
PROJECT LANE MILES PUBLIC: 0.09
PROJECT LANE MILES PRIVATE: —
CONSTRUCTION DOCUMENTATION AND CERTIFIED RECORD DRAWINGS, "AS-BUILTS" ARE REQUIRED PRIOR TO COUNTY ACCEPTANCE AND ESTABLISHMENT OF THE ROADS AND DRAINAGE FACILITIES FOR MAINTENANCE.
PERMIT REQUIRED! (509) 456-3600
NOTIFY PERM'T ENGINEER 2 BUSINESS DAYS PRIOR TO CONSTRUCTION

CURVE TABLE					
CURVE	RADIUS	LENGTH	TANGENT	CHORD	DELTA
C1	275.00'	321.42'	181.91'	303.44'	66°58'06"
C2	400.00'	372.43'	200.94'	359.12'	53°20'47"
C3	275.00'	304.31'	169.85'	289.02'	63°24'07"

VERTICAL SCALE: 1"=10'

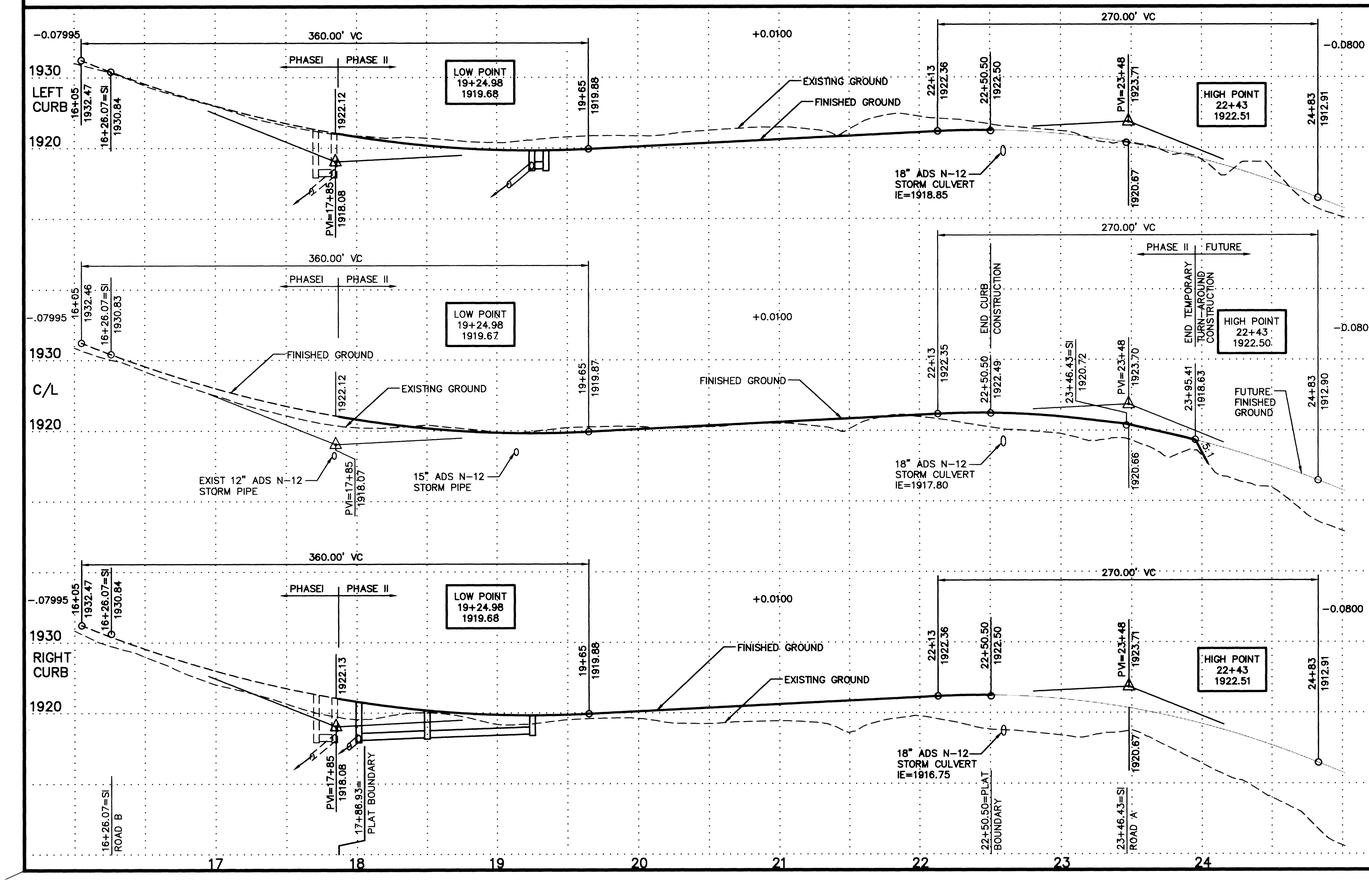

CUL-DE-SAC

EDGE OF ASPHALT

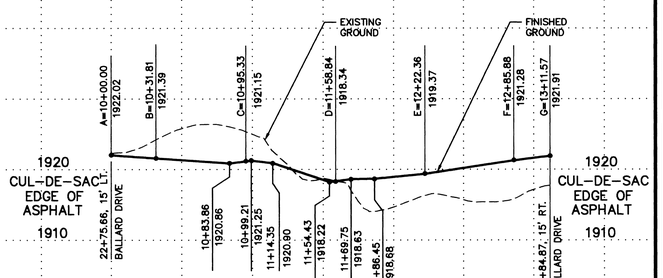

SCALE: 1"=50' (FEET)

NO.	DATE	BY	REVISION

EXPIRES 4-4-2006

CANTERBURY TERRACE - PHASE II

STREET

BALLARD DR. 17+86.93 (AHEAD) 22+50.50

DEVELOPER'S APPROVAL — DATE 6-9-99

DRAWN BY: SMM | CHECKED BY: RDF | DESIGNED BY: NO | DATE: 6/03/99 | FILE NAME: BALLARD

INLAND PACIFIC ENGINEERING
707 West 7th • Suite 200 Spokane, WA 99204
(509) 458-6840 FAX: (509) 458-6844

SHEET 2 OF 4

PROJECT NO 97203A

J:\projects\97203A\dwg\BALL.MP3 Thu Jun 03 10:10:51 1999

LOCATED IN THE SE 1/4 OF SEC. 20
AND THE NE 1/4 OF SEC. 29
T.27 N., R.43 E.,W.M.
SPOKANE COUNTY, WASHINGTON

CANTERBURY TERRACE
PHASE II

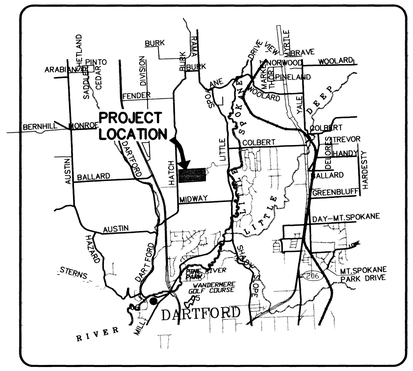

VICINITY MAP

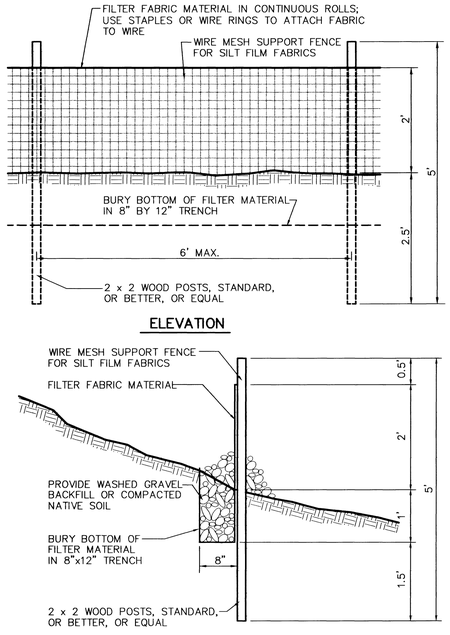

SILT FENCE DETAIL — 1

NOT TO SCALE

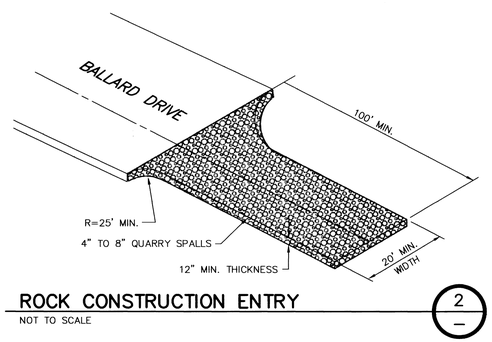

ROCK CONSTRUCTION ENTRY — 2

NOT TO SCALE

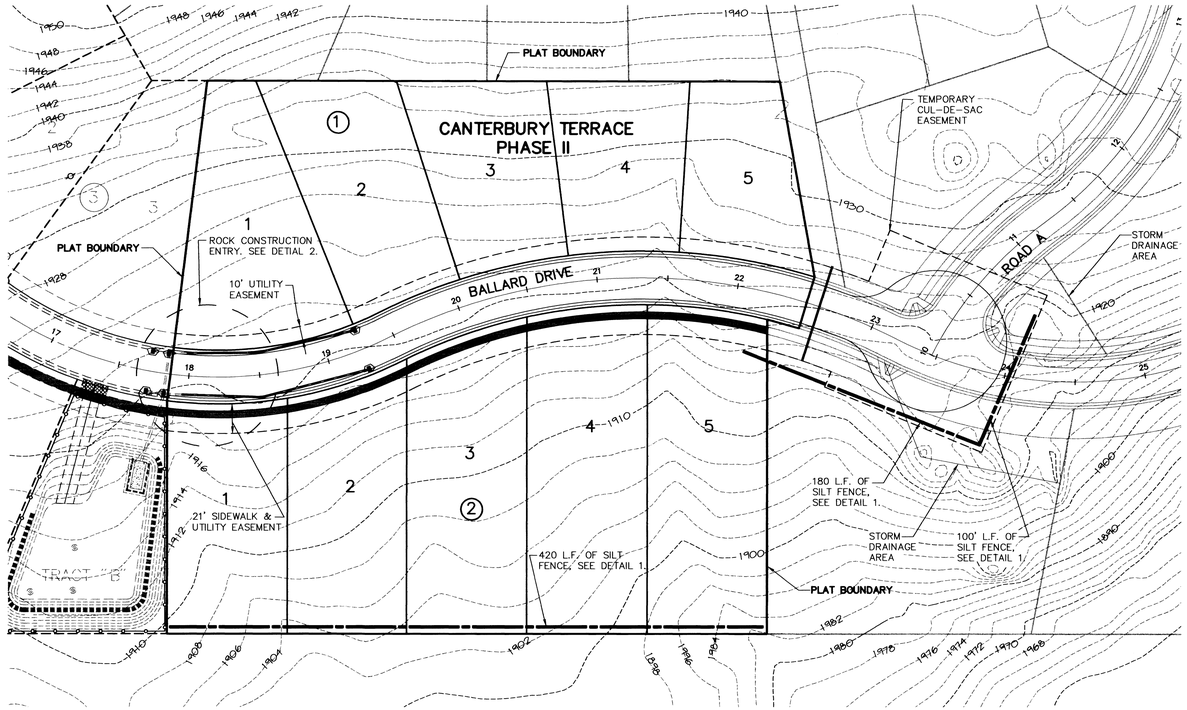

EROSION & SEDIMENT CONTROL

GENERAL NOTES AND INFORMATION

1. AN EROSION/SEDIMENT CONTROL (ESC) PLAN IS REQUIRED FOR THIS PROJECT. IMPLEMENTATION OF THE ESC PLAN, AND CONSTRUCTION, MAINTENANCE, AND UPGRADING OF THE ESC FACILITIES ARE THE RESPONSIBILITY OF THE DEVELOPER UNTIL ALL CONSTRUCTION IS COMPLETED AND ACCEPTED BY SPOKANE COUNTY, OR UNTIL VEGETATION IS ESTABLISHED THROUGHOUT THE SITE, AND ACCEPTED BY SPOKANE COUNTY, WHICHEVER IS LATER.
2. APPROVAL OF THE ESC PLAN DOES NOT CONSTITUTE APPROVAL OF ANY OF THE PROPOSED ROAD, STORM DRAINAGE, GRADING OR UTILITY DESIGN ELEMENTS SHOWN ON THE ESC PLAN.
3. THE ESC MEASURES SHOWN ARE THE MINIMUM REQUIREMENTS FOR THE ANTICIPATED SITE CONDITIONS. THE CONTRACTOR SHALL INSPECT AND MAINTAIN THESE ESC MEASURES DAILY, AND SHALL MAINTAIN AND UPGRADE THESE MEASURES AS NECESSARY TO PREVENT SEDIMENT-LADEN WATER FROM EITHER FLOWING OFF SITE, OR INTO NEW/EXISTING STORM DRAINAGE FACILITIES, SUCH AS DRYWELLS, CULVERTS, OR GRAVEL GALLERIES.
4. GEOTEXTILE FABRIC IS TO BE PLACED ON THE RIMS OF DRYWELLS, CATCH BASINS AND INLETS UNTIL SUCH TIME THAT THE VEGETATION ON THE SITE IS ESTABLISHED AND THE THREAT OF SEDIMENT DEPOSITION INTO THE DRAINAGE SYSTEM IS MITIGATED.
5. THE SILT FENCES SHALL BE INSTALLED BY THE CONTRACTOR PRIOR TO OTHER SITE WORK, AND MAINTAINED THROUGHOUT THE DURATION OF CONSTRUCTION.
6. THE CONTRACTOR IS RESPONSIBLE FOR INSTALLING ROCK CONSTRUCTION ENTRIES AT ANY AND ALL LOCATIONS USED TO ENTER OR EXIT THE PROJECT SITE. SEE DETAIL 2
7. THE CONTRACTOR IS RESPONSIBLE FOR DESIGNATING A LOCATION WHERE CONCRETE TRUCKS AND EQUIPMENT CAN BE WASHED OUT, NOT TO BE LOCATED NEAR OR DRAINING INTO A STORM DRAINAGE AREA.
8. PROPERTY OWNER: CANTERBURY TERRACE LLC.
9. PROJECT LOCATION: IN NORTH SPOKANE, EAST OF THE INTERSECTION OF BALLARD RD. AND HATCH RD., IN THE S 1/2 OF THE S 1/2 OF THE SE 1/4 OF SECTION 20 AND THE N 1/2 OF THE N 1/2 OF THE NE 1/4 OF SECTION 29, ALL IN TOWNSHIP 27 N., RANGE 43 E.W.M.
10. PROJECT DESCRIPTION: CANTERBURY TERRACE – PHASE II IS A RESIDENTIAL DEVELOPMENT OF 10 LOTS AND APPROXIMATELY 460 LINEAR FEET OF NEW STREET, CURB AND SIDEWALK, AND A 50' RADIUS TEMPORARY TURN-AROUND.
11. DESCRIPTION OF ESC MEASURES: USE OF SILT FENCES, AND A ROCK CONSTRUCTION ENTRANCE. ALL ESC MEASURES MENTIONED ABOVE ARE TEMPORARY AND WILL BE REMOVED AFTER YARDS ARE LANDSCAPED.
12. EXISTING VEGETATION: SPARSE DENSITY OF PINE TREES AND BUNCH GRASS UNDERSTORY COVER.
13. PLAN PREPARATION DATE: 4-13-99
14. SOILS: ON SITE SOILS INCLUDE HAGEN LOAMY FINE SAND, BONNER MEDIUM TEXTURED SANDY LOAM AND HESSELTINE VERY ROCKY COMPLEX.
15. ANY DISTURBED AREAS, WHICH WOULD BE LEFT BARE FOR MORE THAN 7 DAYS AND ARE NOT INTENDED TO BE REWORKED WITHIN 30-45 DAYS SHALL BE SEEDED WITH A FAST STARTING NATIVE DRYLAND GRASS SUCH AS ANNUAL RYE, OR APPROVED EQUAL, AT A RATE OF 60 lbs/ACRE.

MAINTENANCE

1. SEDIMENT BARRIERS SHALL BE INSPECTED IMMEDIATELY AFTER EACH RUNOFF-PRODUCING RAINFALL AND AT LEAST DAILY DURING PROLONGED RAINFALL.
2. NECESSARY REPAIRS TO BARRIERS OR REPLACEMENT OF FILTER FABRIC SHALL BE ACCOMPLISHED PROMPTLY.
3. SEDIMENT DEPOSITS SHOULD BE REMOVED AFTER EACH RUNOFF-PRODUCING RAINFALL. DEPOSITS MUST BE REMOVED WHEN THE LEVEL OF DEPOSITION REACHES APPROXIMATELY 1/2 THE HEIGHT OF THE BARRIER.
4. ANY SEDIMENT DEPOSITS REMAINING IN PLACE AFTER THE ESC STRUCTURE IS NO LONGER REQUIRED SHALL BE DRESSED TO CONFORM TO THE EXISTING GRADE, PREPARED AND SEEDED.
5. ALL TEMPORARY AND PERMANENT ESC PRACTICES SHALL BE MAINTAINED AND REPAIRED AS NEEDED TO ASSURE CONTINUED PERFORMANCE OF THEIR INTENDED FUNCTION.
6. ALL TEMPORARY ESC MEASURES SHALL BE REMOVED WITHIN 30 DAYS AFTER FINAL SITE STABILIZATION IS ACHIEVED OR AFTER THE TEMPORARY BMP'S ARE NO LONGER NEEDED. TRAPPED SEDIMENT SHALL BE REMOVED OR STABILIZED ON SITE. DISTURBED SOIL AREAS RESULTING FROM REMOVAL SHALL BE PERMANENTLY STABILIZED.
7. THE CONTRACTOR SHALL BE RESPONSIBLE FOR CLEANING DIRT, MUD AND OTHER CONSTRUCTION DEBRIS WHICH MAY ACCUMULATE ON PAVED STREETS ADJACENT TO THE SITE AS A RESULT OF CONSTRUCTION ACTIVITY AT CANTERBURY TERRACE PASE II. CLEANING SHALL BE ON AN "AS NEEDED BASIS USING WATER UNDER PRESSURE. SWEEPING AND WATER SHALL BE USED WHEN WATER PRESSURE ALONE WILL NOT WASH THE CONSTRUCTION DEBRIS FROM THE STREET.
8. ON-SITE DUST CONTROL SHALL BE ACCOMPLISHED BY USING WATER. APPLICATIONS OF WATER MAY BE REQUIRED SEVERAL TIMES PER DAY DURING CONSTRUCTION ACTIVITY.

SPOKANE COUNTY ENGINEERS OFFICE
OFFICIAL PUBLIC DOCUMENT ORIGINAL
CONSTRUCTION PLANS
PROJECT #: ~~97203A~~ 97203A PIIIA
DATE ACCEPTED: 23 July 02
ACCEPTANCE EXPIRES: 23 July 2002
PROJECT LANE MILES PUBLIC: 0.09
PROJECT LANE MILES PRIVATE: —
CONSTRUCTION DOCUMENTATION AND CERTIFIED RECORD DRAWINGS, "AS-BUILTS" ARE REQUIRED PF TO COUNTY ACCEPTANCE AND ESTABLISHMENT OF ROADS AND DRAINAGE FACILITIES FOR MAINTENA
PERMIT REQUIRED! (509) 456-36
NOTIFY PERMIT ENGINEER 2 BUSINESS D PRIOR TO CONSTRUCTION

COUNTY DATUM
RR SPIKE FND. IN W. FACE OF P.P. 28' E. OF C/L OF HATCH RD. 61' N. OF S. LINE OF SECTION 20 (PER WESTWOOD ESTATES NO. 2, PH. I) ELEV.=1943.71

UNDERGROUND SERVICE ALERT
ONE-CALL NUMBER
456-8000
CALL TWO BUSINESS DAYS BEFORE YOU DIG

NO	DATE	BY	REVISION

SCALE: 1"=50' (FEET) 50 0 25 50 100

REGISTERED PROFESSIONAL ENGINEER
DANIEL J. PIATT
28535
STATE OF WASHINGTON
EXPIRES 4-14-00

CANTERBURY TERRACE - PHASE II
GRADING, EROSION AND SEDIMENT CONTROL PLAN

DATE	4/15/99	DESIGNED BY	NO
DRAWN BY	SMM	CHECKED BY	RDF

FILE NAME EOP.DWG

DEVELOPER'S APPROVAL — DATE 4-15-99

INLAND PACIFIC ENGINEERING
707 West 7th • Suite 200
Spokane, Wa 99204
(509) 458-6840
FAX: (509) 458-6844

SHEET 3 OF 4
PROJECT NO 97203A

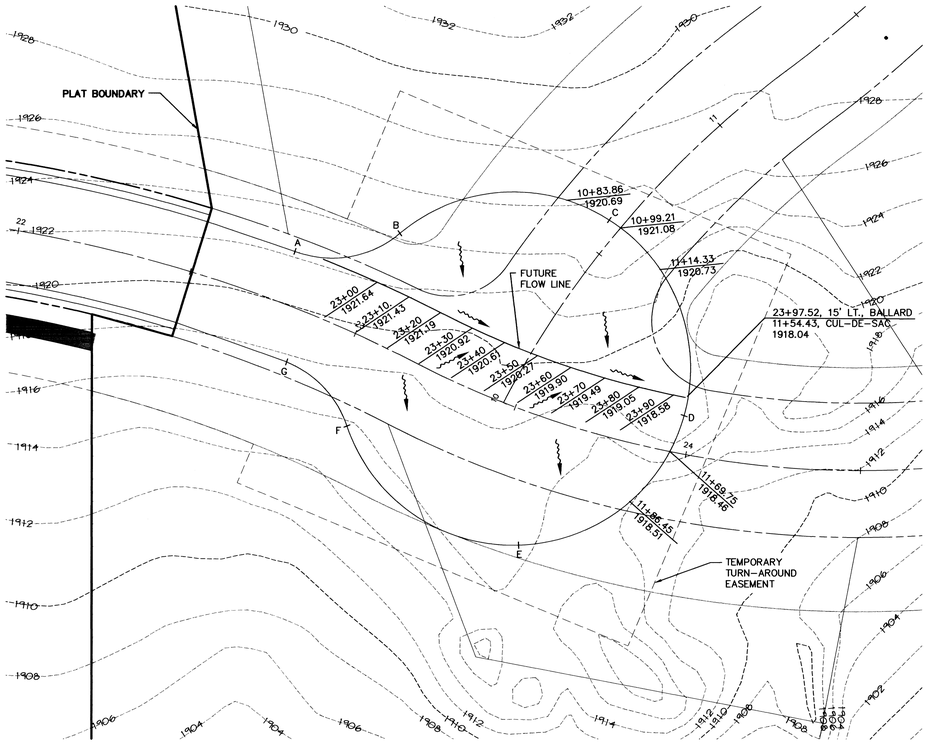

TEMPORARY CUL-DE-SAC DETAIL

SCALE : 1" = 20'

1/4

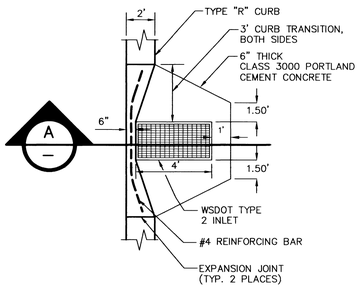

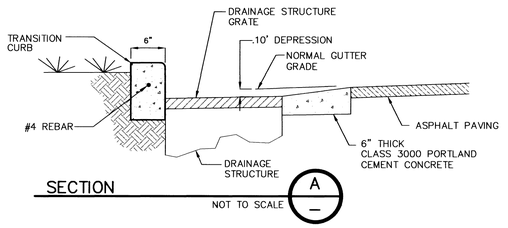

CURB TRANSITION AND GRATE INLET APRON DETAIL

NOT TO SCALE

2/4

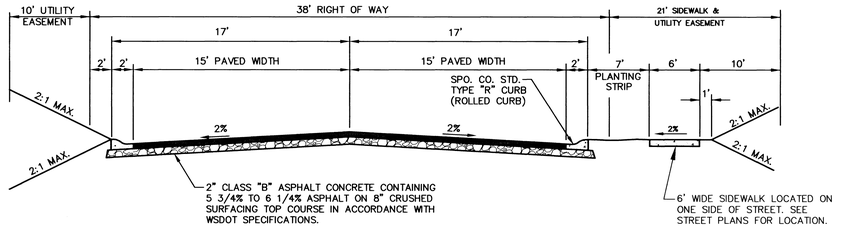

BALLARD DRIVE CROSS SECTION

NOT TO SCALE

3/4

SPOKANE COUNTY ENGINEERS OFFICE
OFFICIAL PUBLIC DOCUMENT ORIGINAL
CONSTRUCTION PLANS
PROJECT #: ~~97203A~~ P1144A
DATE ACCEPTED: 23 Jan 03
ACCEPTANCE EXPIRES: 23 Jan 2007
PROJECT LANE MILES PUBLIC 0.09
PROJECT LANE MILES PRIVATE
CONSTRUCTION DOCUMENTATION AS-CERTIFIED RECORD DRAWINGS, "AS-BUILTS" ARE REQUIRED PRIOR TO COUNTY ACCEPTANCE AND ESTABLISHMENT OF THE ROADS AND DRAINAGE FACILITIES FOR MAINTENANCE
PERMIT REQUIRED! (509) 456-3600
NOTIFY PERMIT ENGINEER 2 BUSINESS DAYS PRIOR TO CONSTRUCTION

UNDERGROUND SERVICE ALERT
ONE-CALL NUMBER
456-8000
CALL TWO BUSINESS DAYS BEFORE YOU DIG

NO.	DATE	BY	REVISION

SCALE: 1"=20' (FEET) 40 20 0 10 20

CANTERBURY TERRACE - PHASE II

DETAIL SHEET

BALLARD DR. 17+86.93 (AHEAD) 22+50.50

DESIGNED BY: NO | DATE: 4/15/99
DRAWN BY: SMM | CHECKED BY: RDF
FILE NAME: DET.DWG | DATE: 4-15-99

DEVELOPER'S APPROVAL

INLAND PACIFIC ENGINEERING
707 West 7th • Suite 200 Spokane, WA 99204
(509) 458-6840 FAX: (509) 458-6844

SHEET 4 OF 4

PROJECT NO 97203A