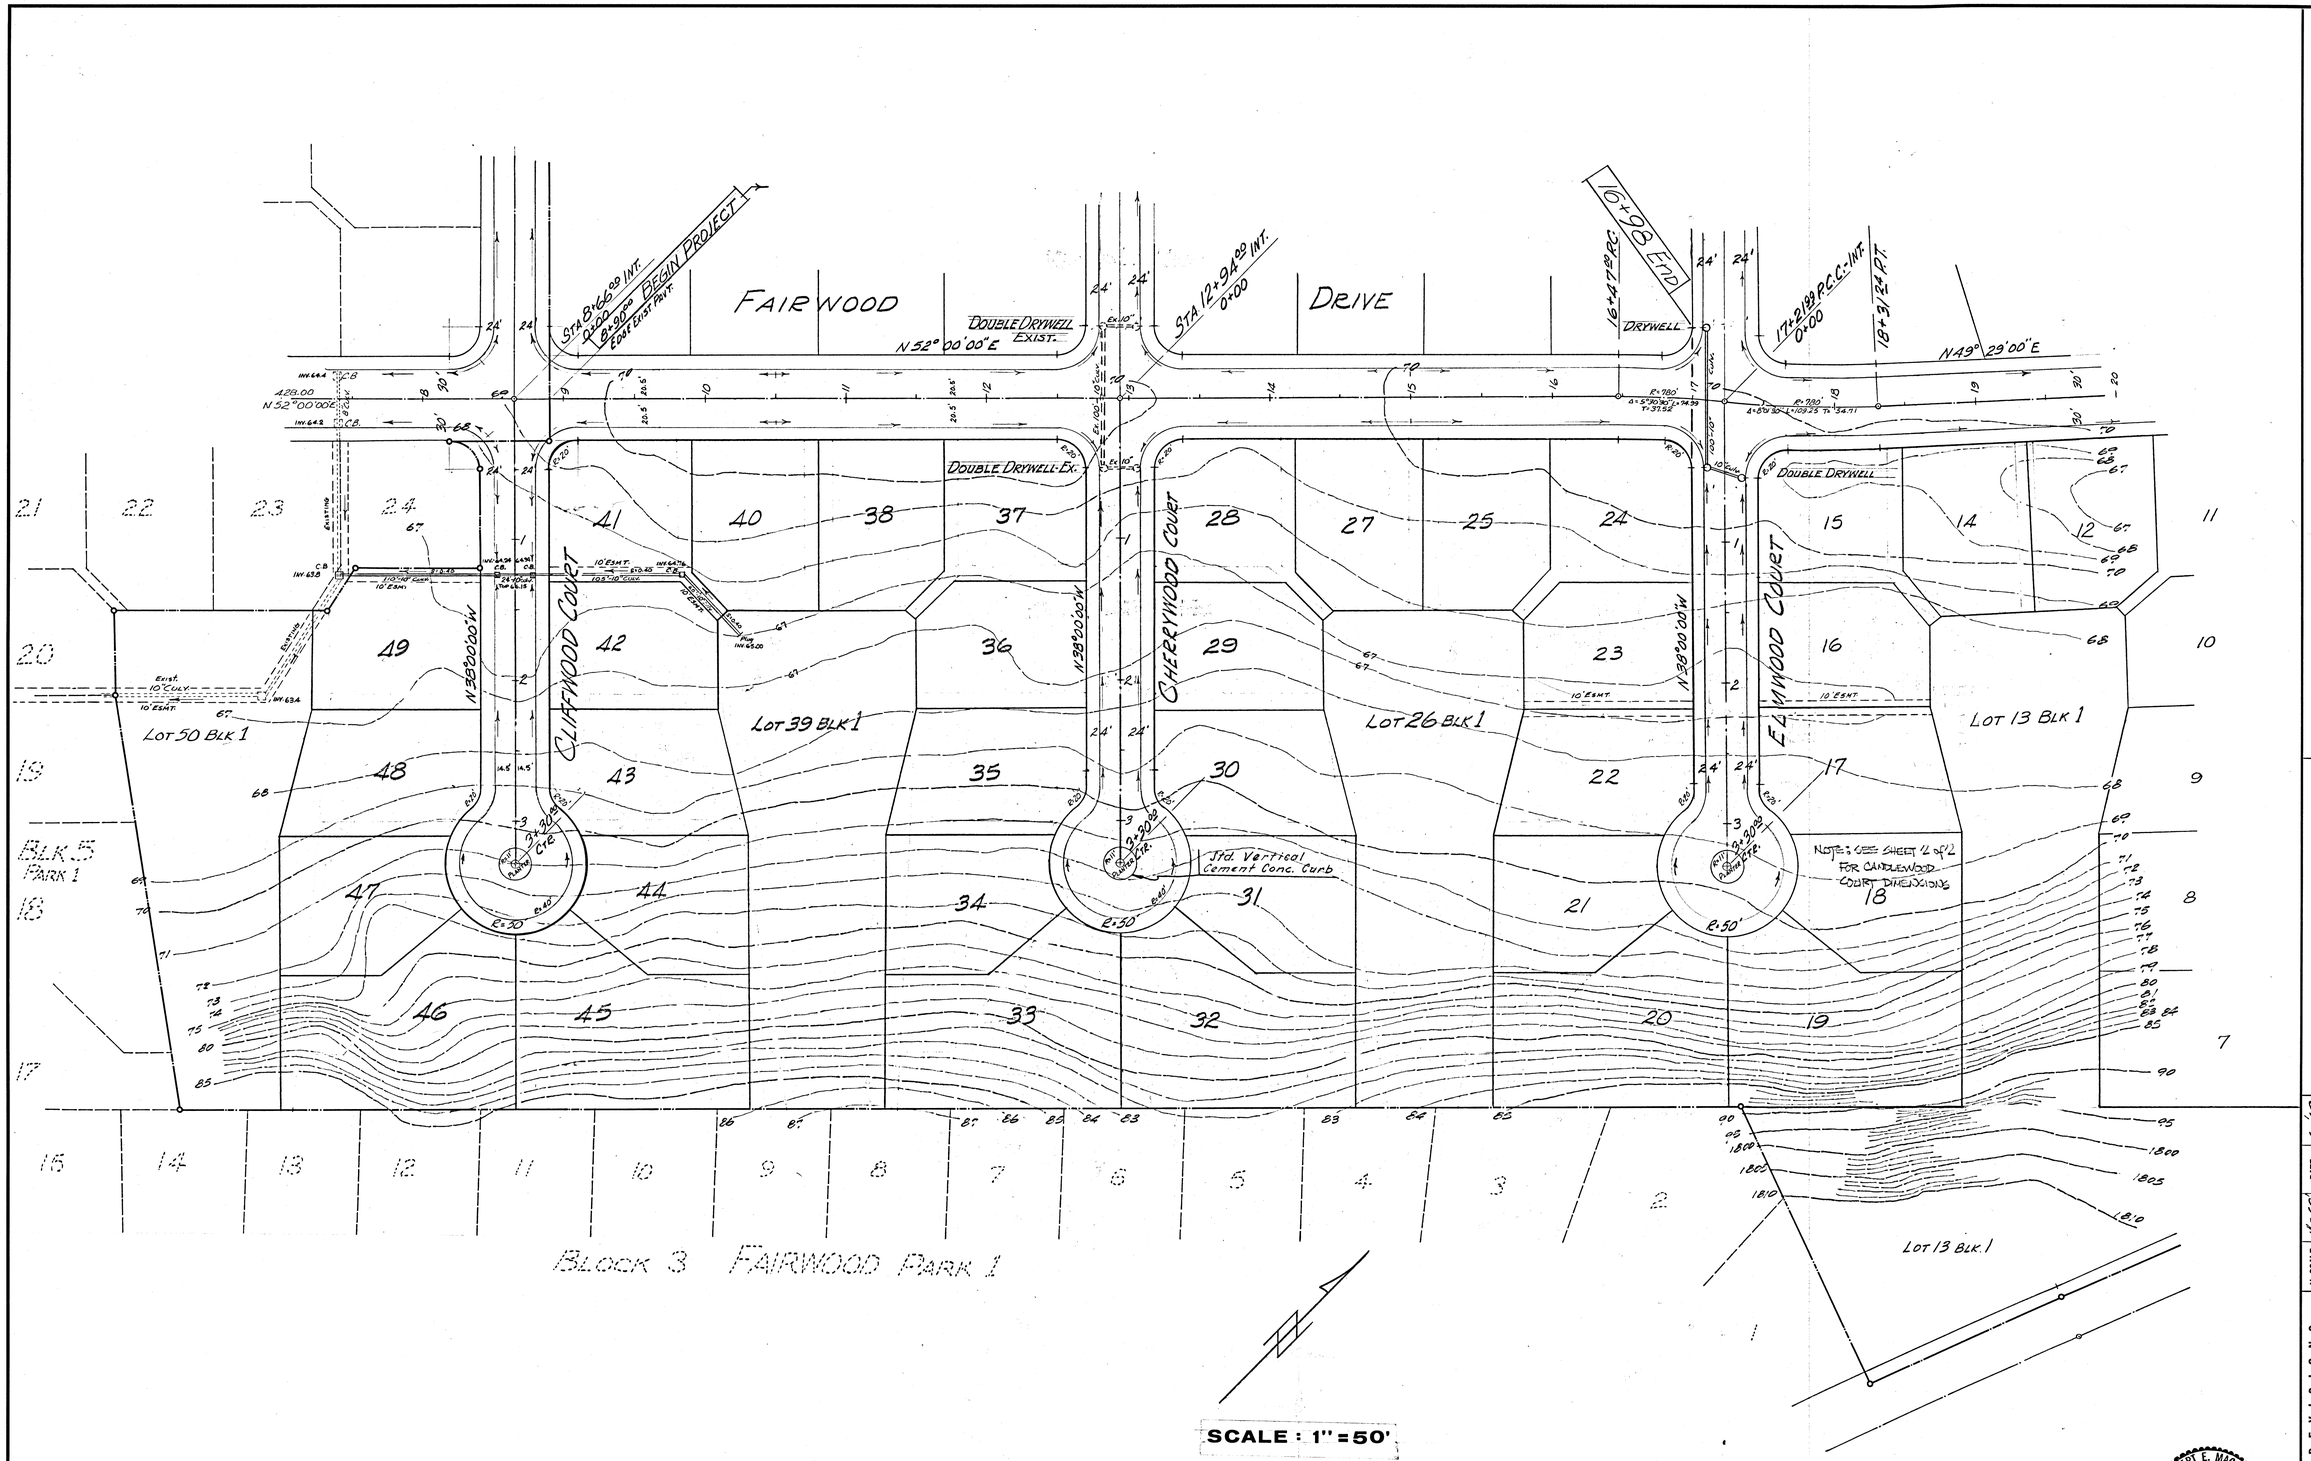

FAIRWOOD PARK 2

PREPARED FOR: WAIKIKI SYNDICATE

Mackey, Moore & Stewart
CONSULTING CIVIL ENGINEERS . . . . . PLANNERS
BELLEVUE WASHINGTON

DATE	6-69
DRN.	C.C.
CHD.	
APPD.	
H. SCALE	1"=50'
V. SCALE	
F. BOOK	
FILE	

REVISIONS

JOB NO.

SHEET 3 OF 4

ROBERT S. TURNER — STATE OF WASHINGTON — REGISTERED PROFESSIONAL ENGINEER

ROBERT E. MACKEY — STATE OF WASHINGTON — REGISTERED PROFESSIONAL ENGINEER & LAND SURVEYOR

County Road Project #1324

Date.....

KEUFFEL & ESSER CO.

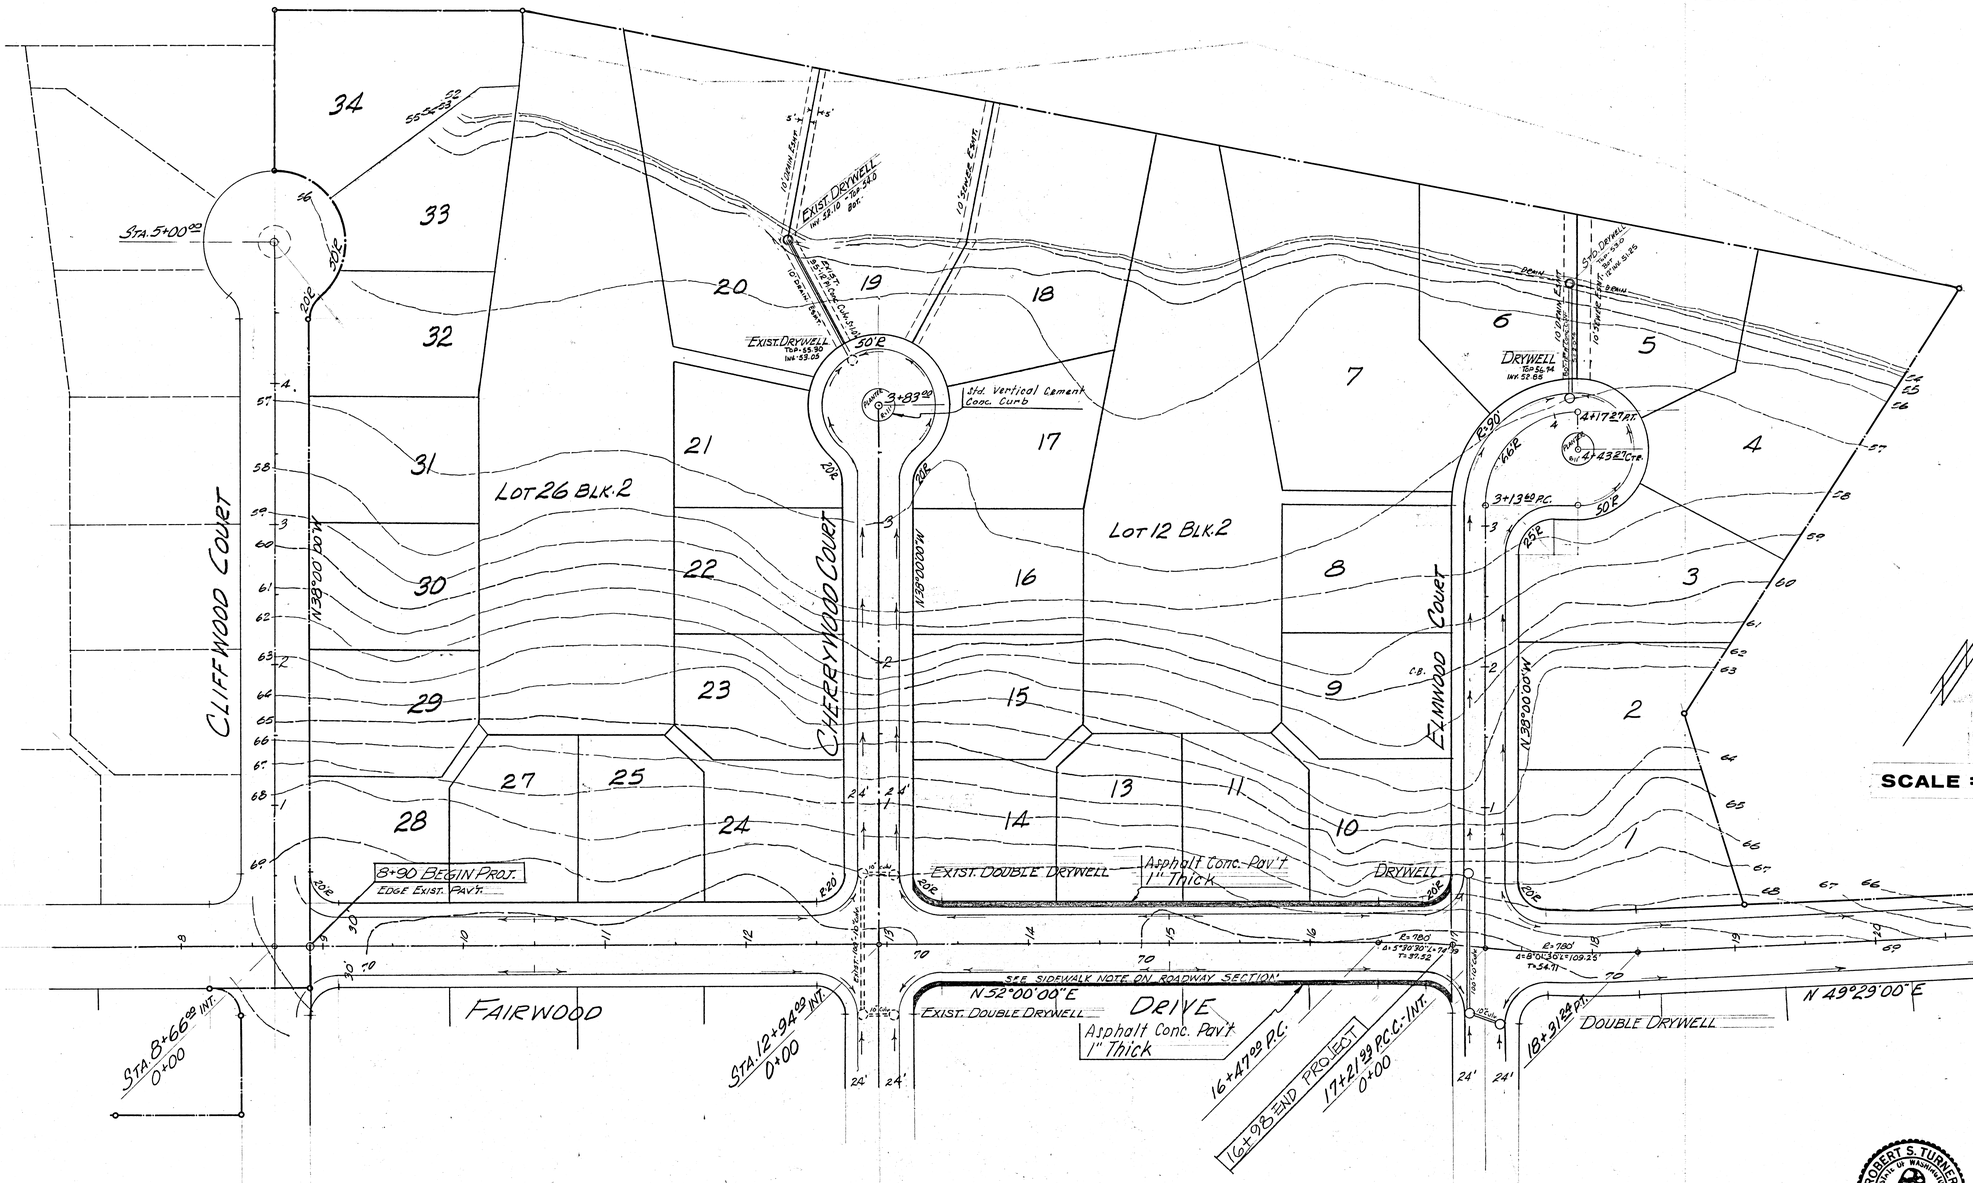

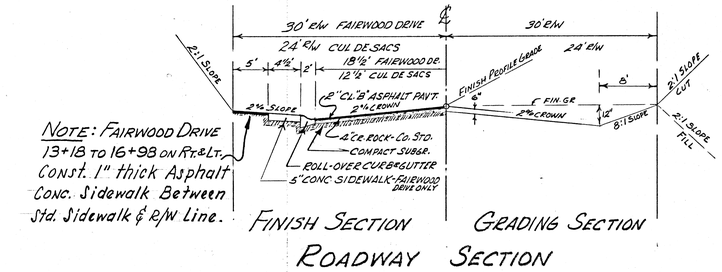

NOTE: FAIRWOOD DRIVE 13+18 TO 16+98 ON Rt. & Lt. CONST. 1" thick Asphalt Conc. Sidewalk Between Std. Sidewalk & R/W Line.

FAIRWOOD PARK 2

PREPARED FOR: WAIKIKI SYNDICATE

Mackey, Moore & Stewart
CONSULTING CIVIL ENGINEERS . . . . . PLANNERS
BELLEVUE WASHINGTON

DATE	8-'69		
DRN.	C.C.		
CHD.			
APPD.			
H. SCALE	1" = 50'		
V. SCALE			
F. BOOK			
FILE			

REVISIONS

JOB NO.

SHEET 2 OF 4

ROBERT S. TURNER — STATE OF WASHINGTON — REGISTERED PROFESSIONAL ENGINEER

ROBERT E. MACKEY — STATE OF WASHINGTON — REGISTERED PROFESSIONAL ENGINEER & LAND SURVEYOR

County Road Project #1324

APPROVED: SPOKANE COUNTY ENGINEER

Date .....

KEUFFEL & ESSER CO.

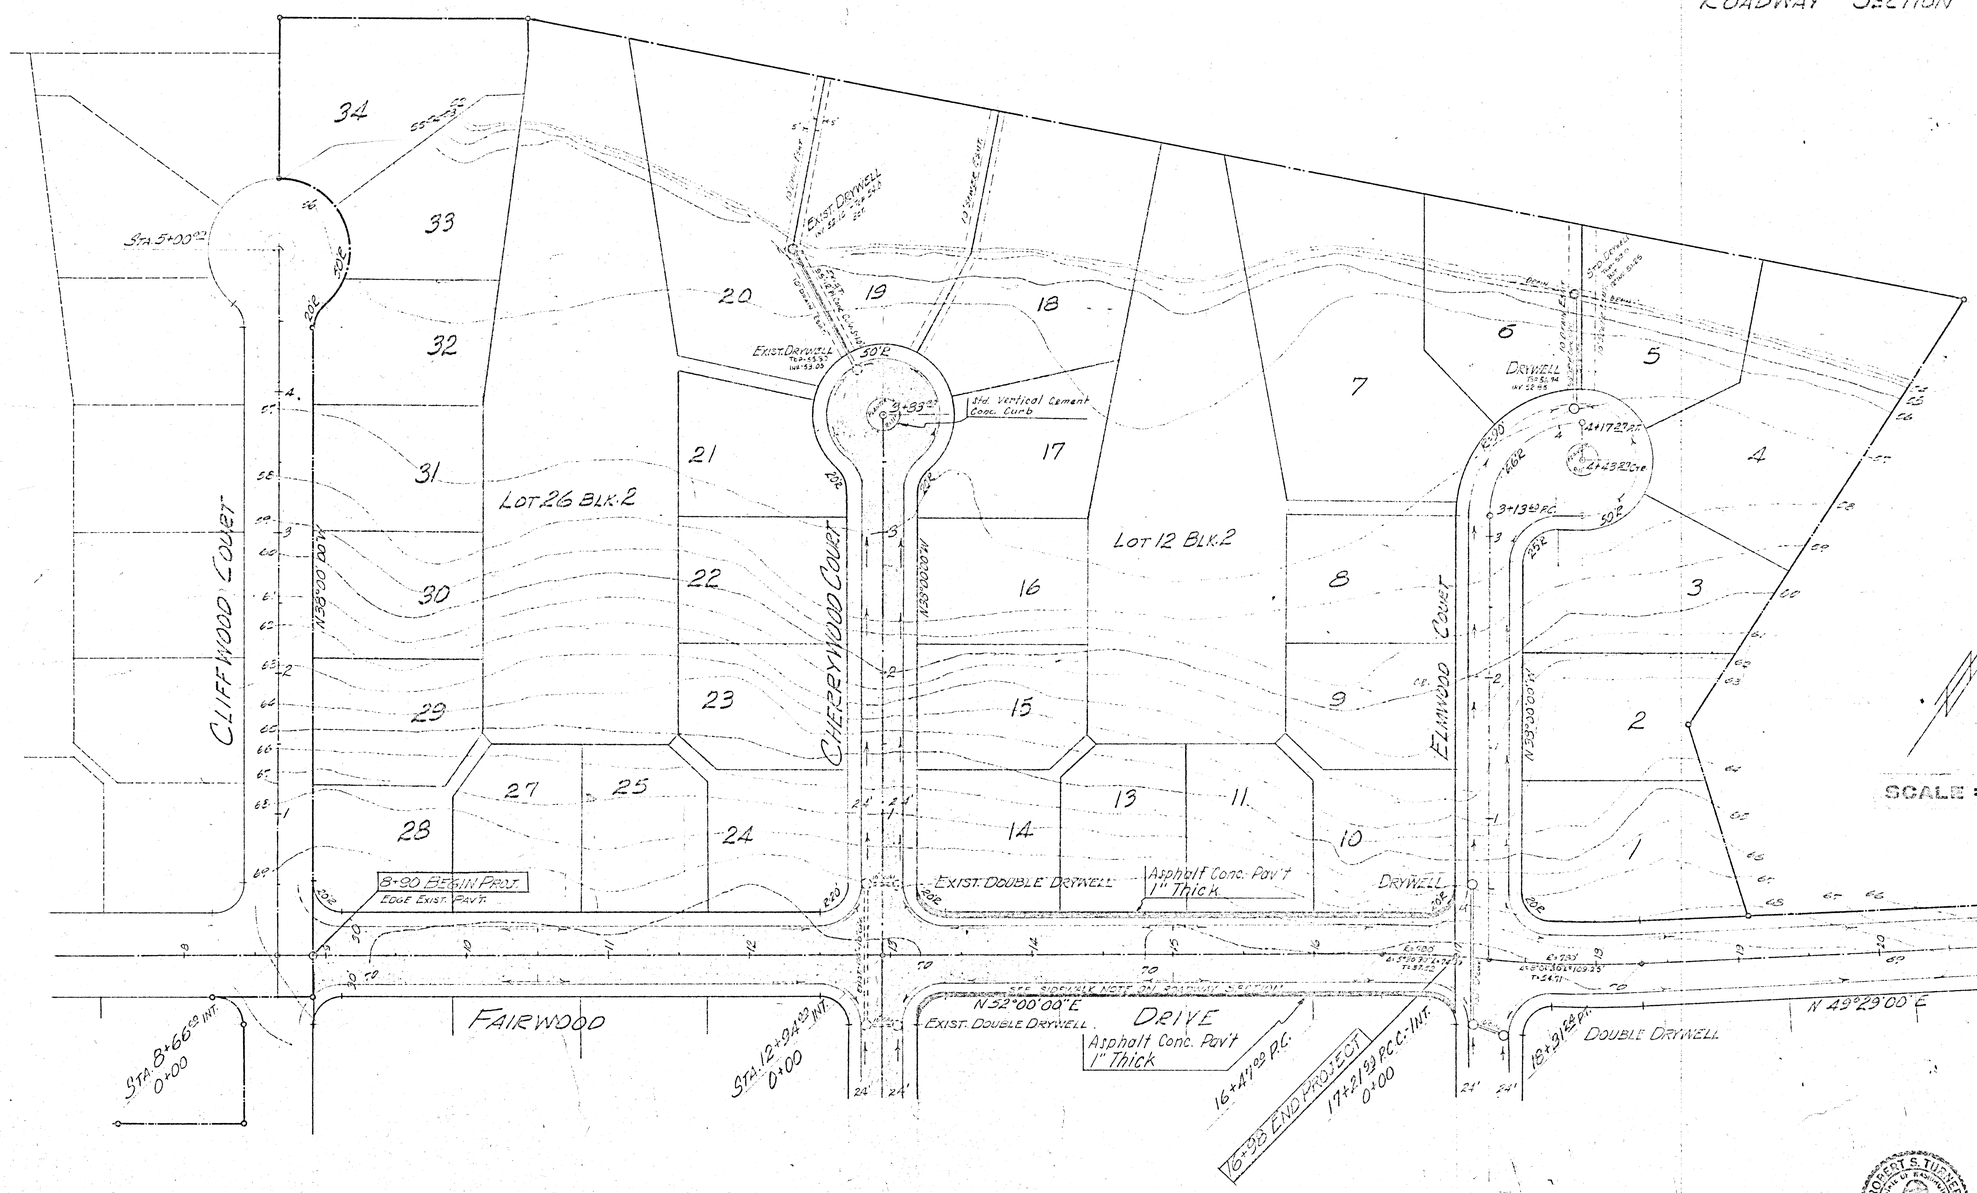

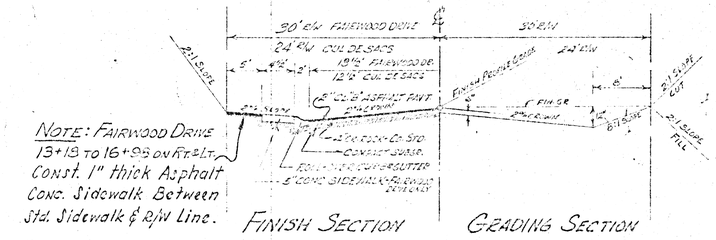

NOTE: FAIRWOOD DRIVE 13+19 TO 16+95 ON RT. & LT. CONST. 1" thick Asphalt Conc. Sidewalk Between Std. Sidewalk & R/W Line.

ROADWAY SECTION

FAIRWOOD PARK 2

WAIKIKI SYNDICATE

PREPARED FOR

PACKARD, TUNER & ASSOCIATES
CONSULTING CIVIL ENGINEERS ... PLANNERS
SPOKANE, WASHINGTON

DATE	DRN.	CHK.	APPD.
6-67	C.C.		

H. SCALE 1"=50' | V. SCALE | F. BOOK | FILE

REVISIONS

JOB NO.

SHEET 2 OF

ROBERT S. TUNER — STATE OF WASHINGTON — REGISTERED PROFESSIONAL ENGINEER

ROBERT E. MACKEY — STATE OF WASHINGTON — REGISTERED PROFESSIONAL ENGINEER & LAND SURVEYOR

County Road Project #1524

APPROVED: SPOKANE COUNTY ENGINEER

Date .....

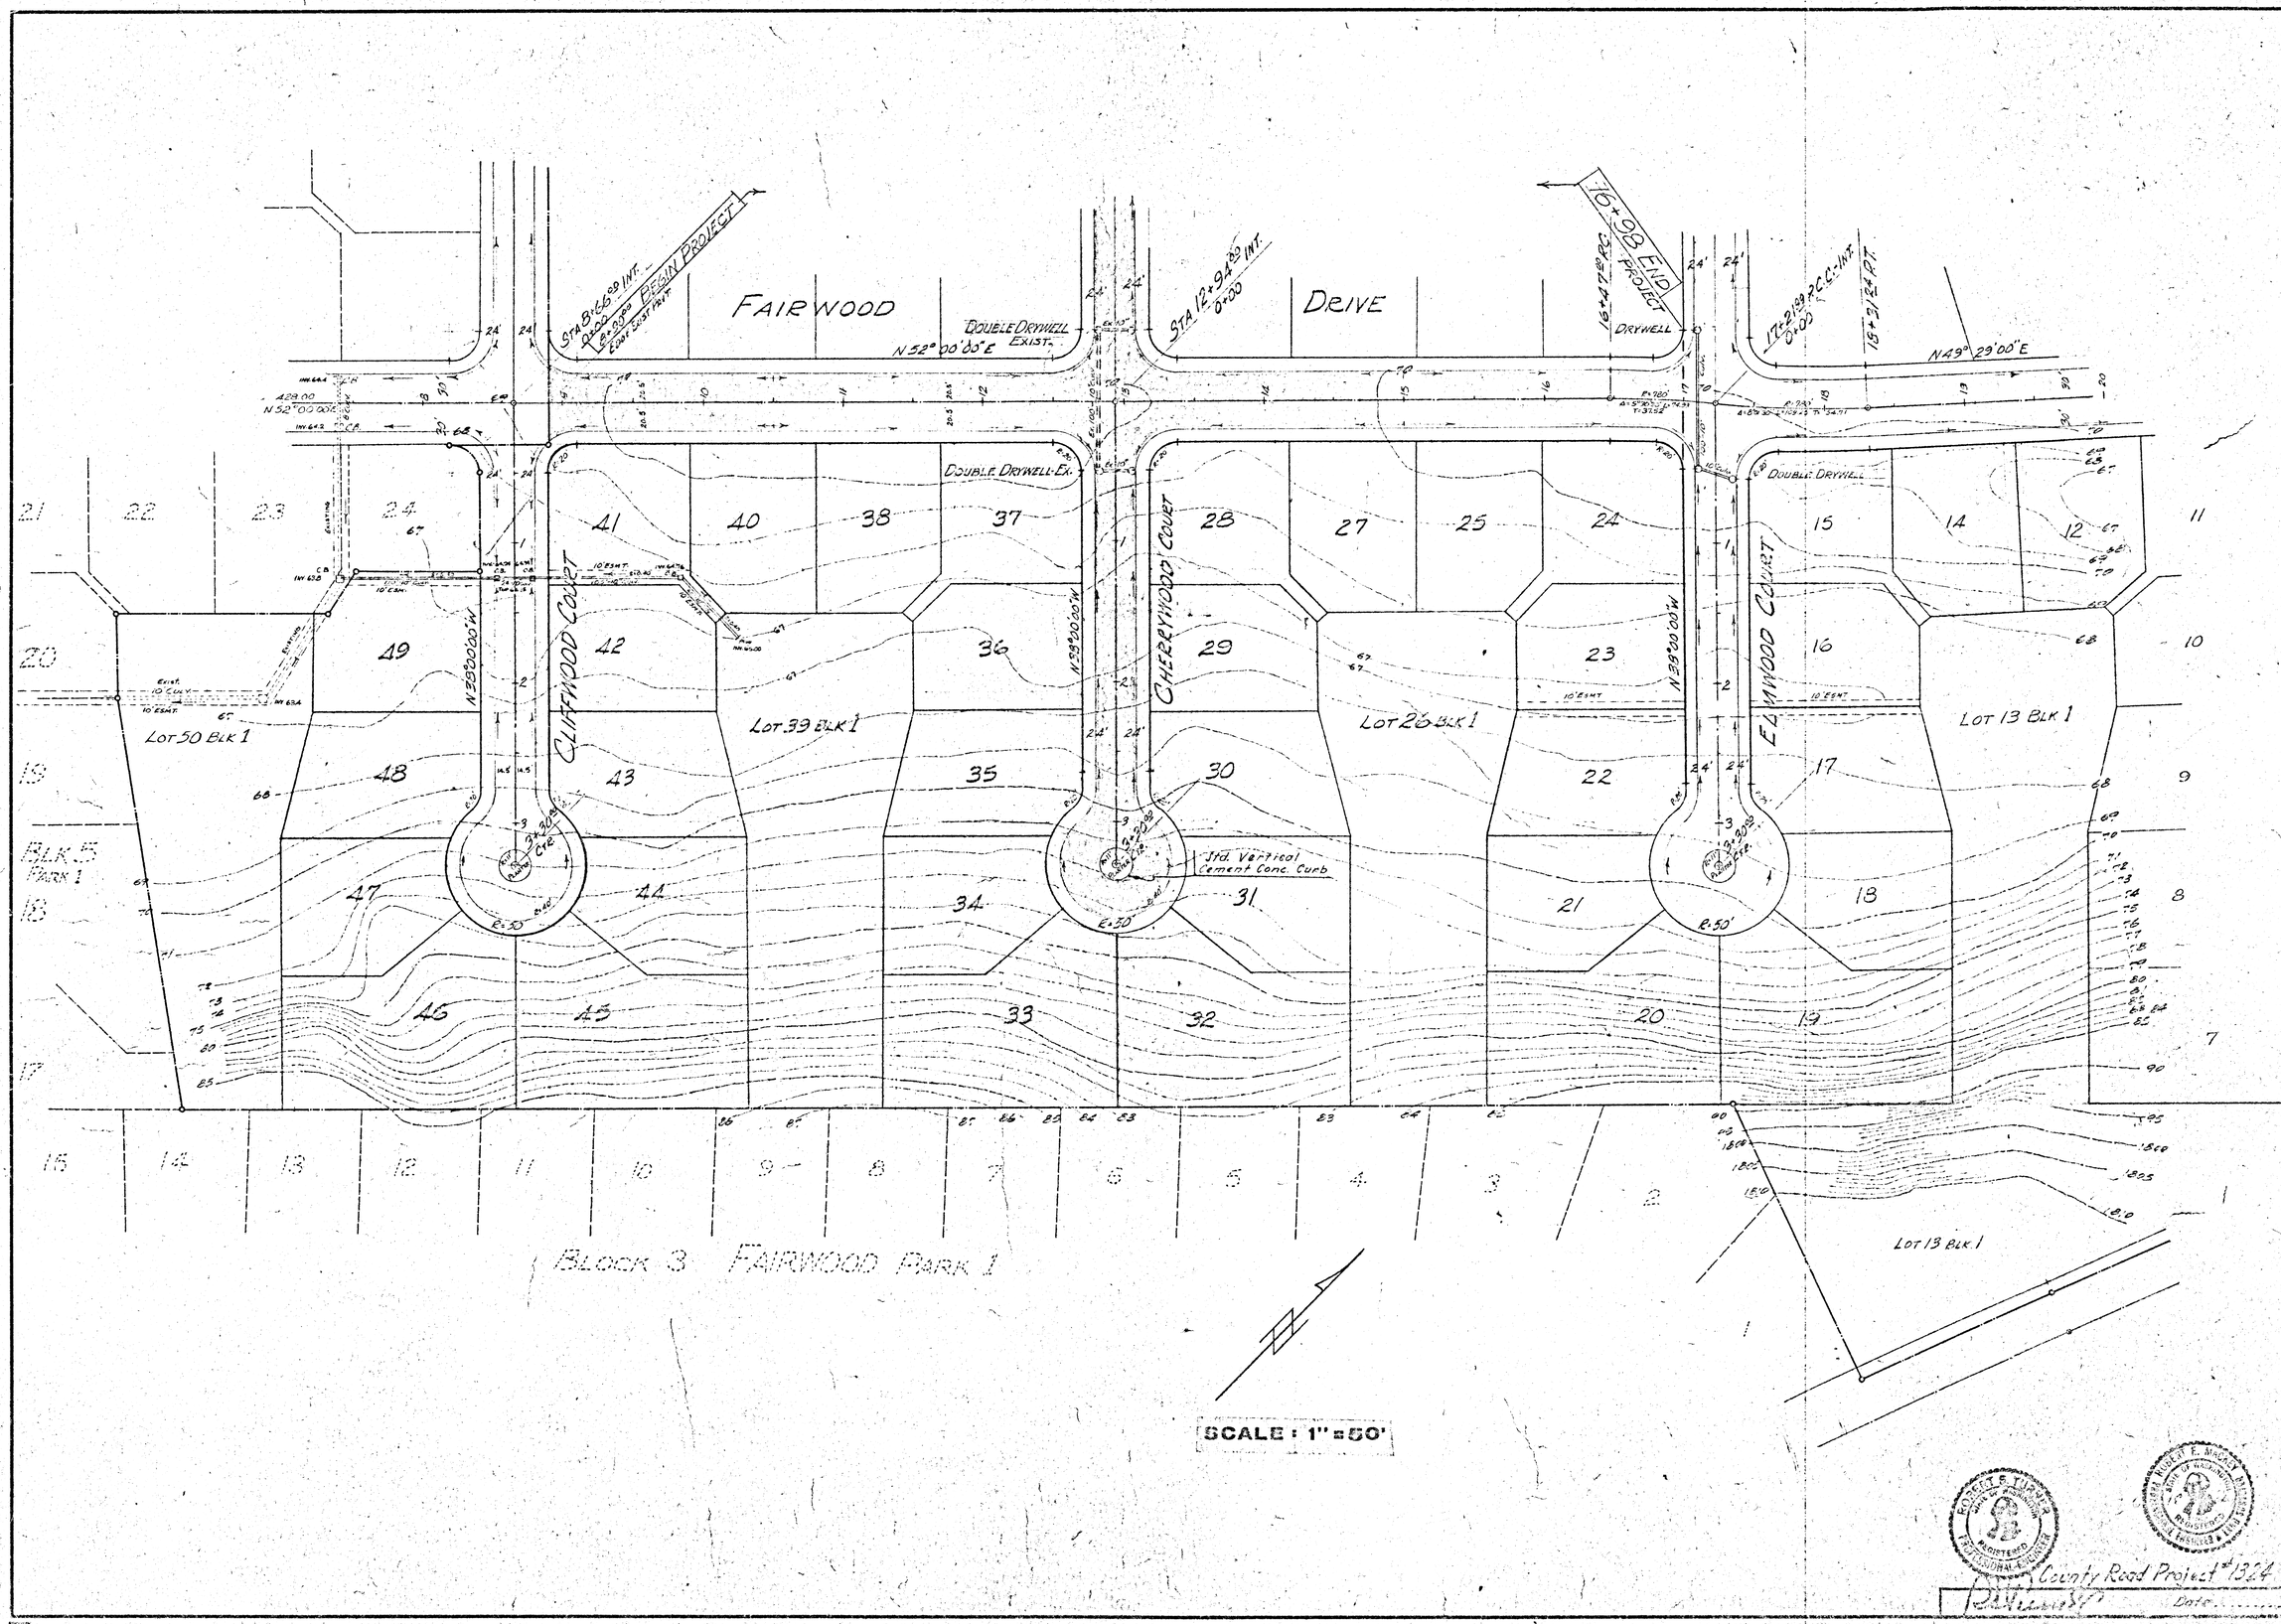

FAIRWOOD PARK 2

PREPARED FOR: WAIKIKI SYNDICATE

REVISIONS

H. SCALE	1" = 50'	DATE	6-69
V. SCALE		DWN.	C.C.
F. BOOK		CHD.	
FILE		APPD.	

JOB NO.

SHEET 3

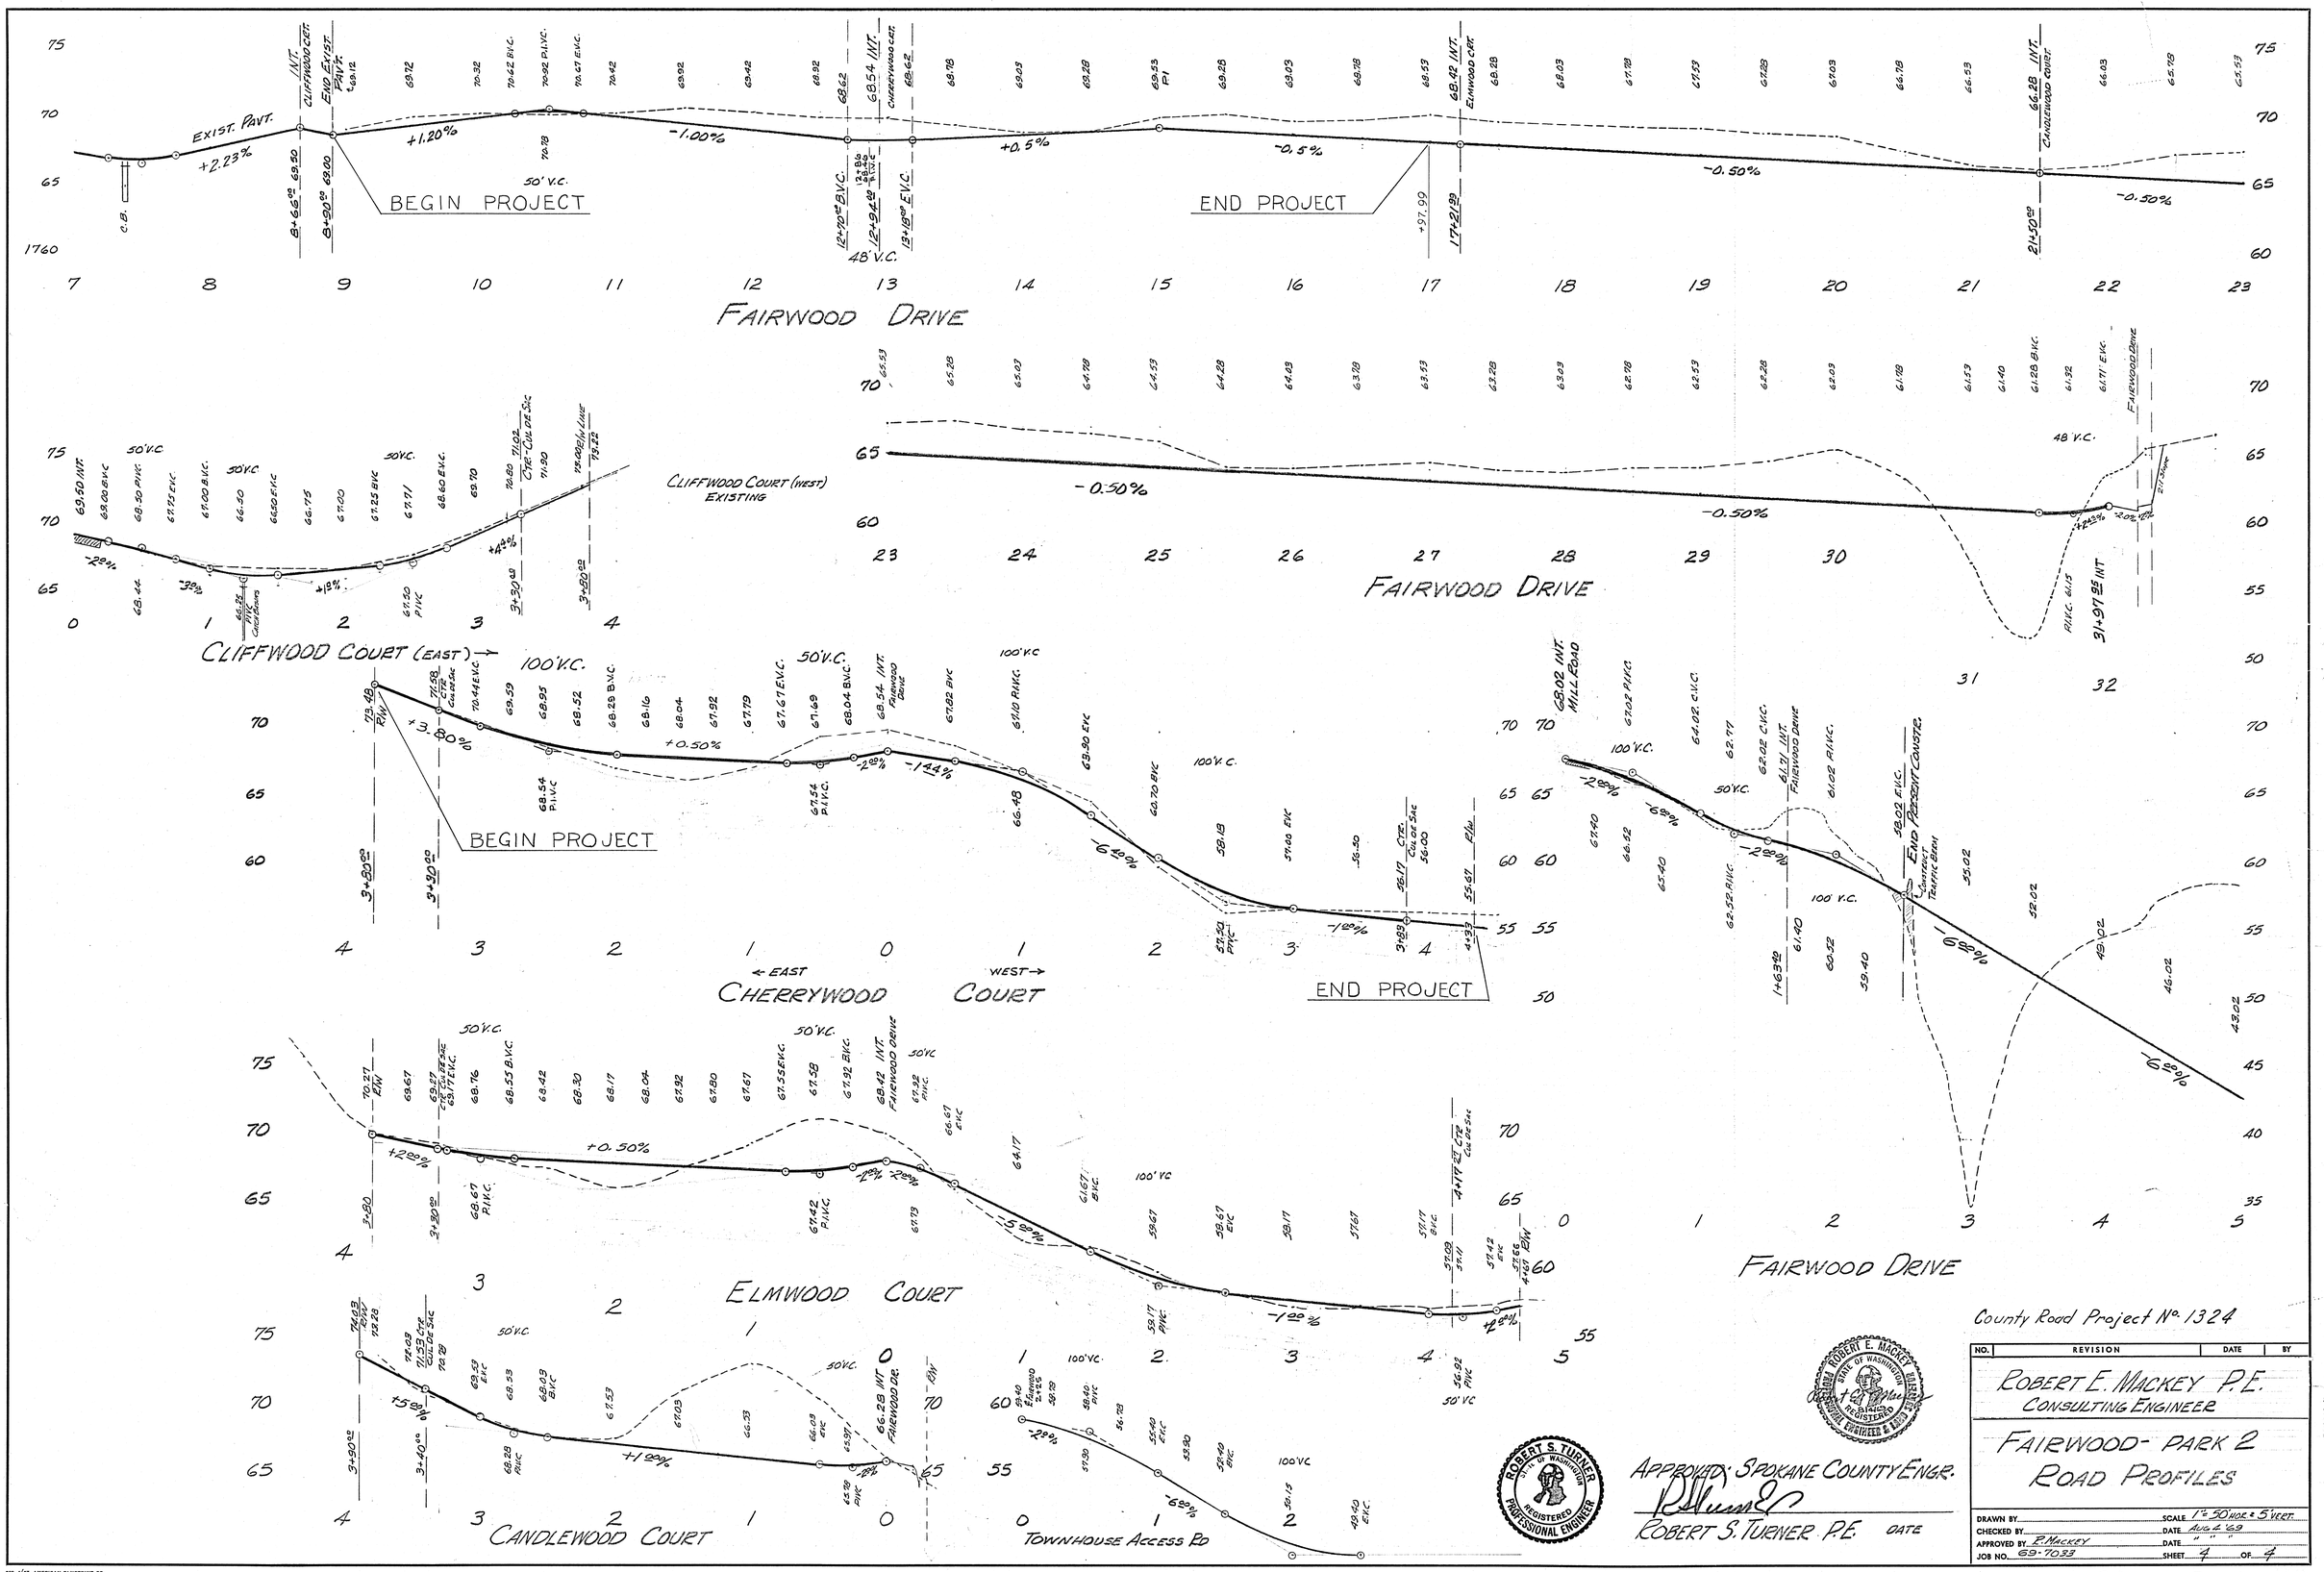

County Road Project No. 1324

NO.	REVISION	DATE	BY

ROBERT E. MACKEY P.E.
CONSULTING ENGINEER

FAIRWOOD- PARK 2
ROAD PROFILES

DRAWN BY _____ SCALE 1" = 50' HOR. & 5' VERT.
CHECKED BY _____ DATE AUG 4 '69
APPROVED BY R. MACKEY DATE " " "
JOB NO. 69-7033 SHEET 4 OF 4

ROBERT E. MACKEY STATE OF WASHINGTON REGISTERED PROFESSIONAL ENGINEER

ROBERT S. TURNER STATE OF WASHINGTON REGISTERED PROFESSIONAL ENGINEER

APPROVED: SPOKANE COUNTY ENGR.
ROBERT S. TURNER P.E. DATE

630 - B

200 1/47 AMERICAN BLUEPRINT CO.