SECTION 25, T.25 N., R44 E., W.M.
SPOKANE COUNTY, WASHINGTON

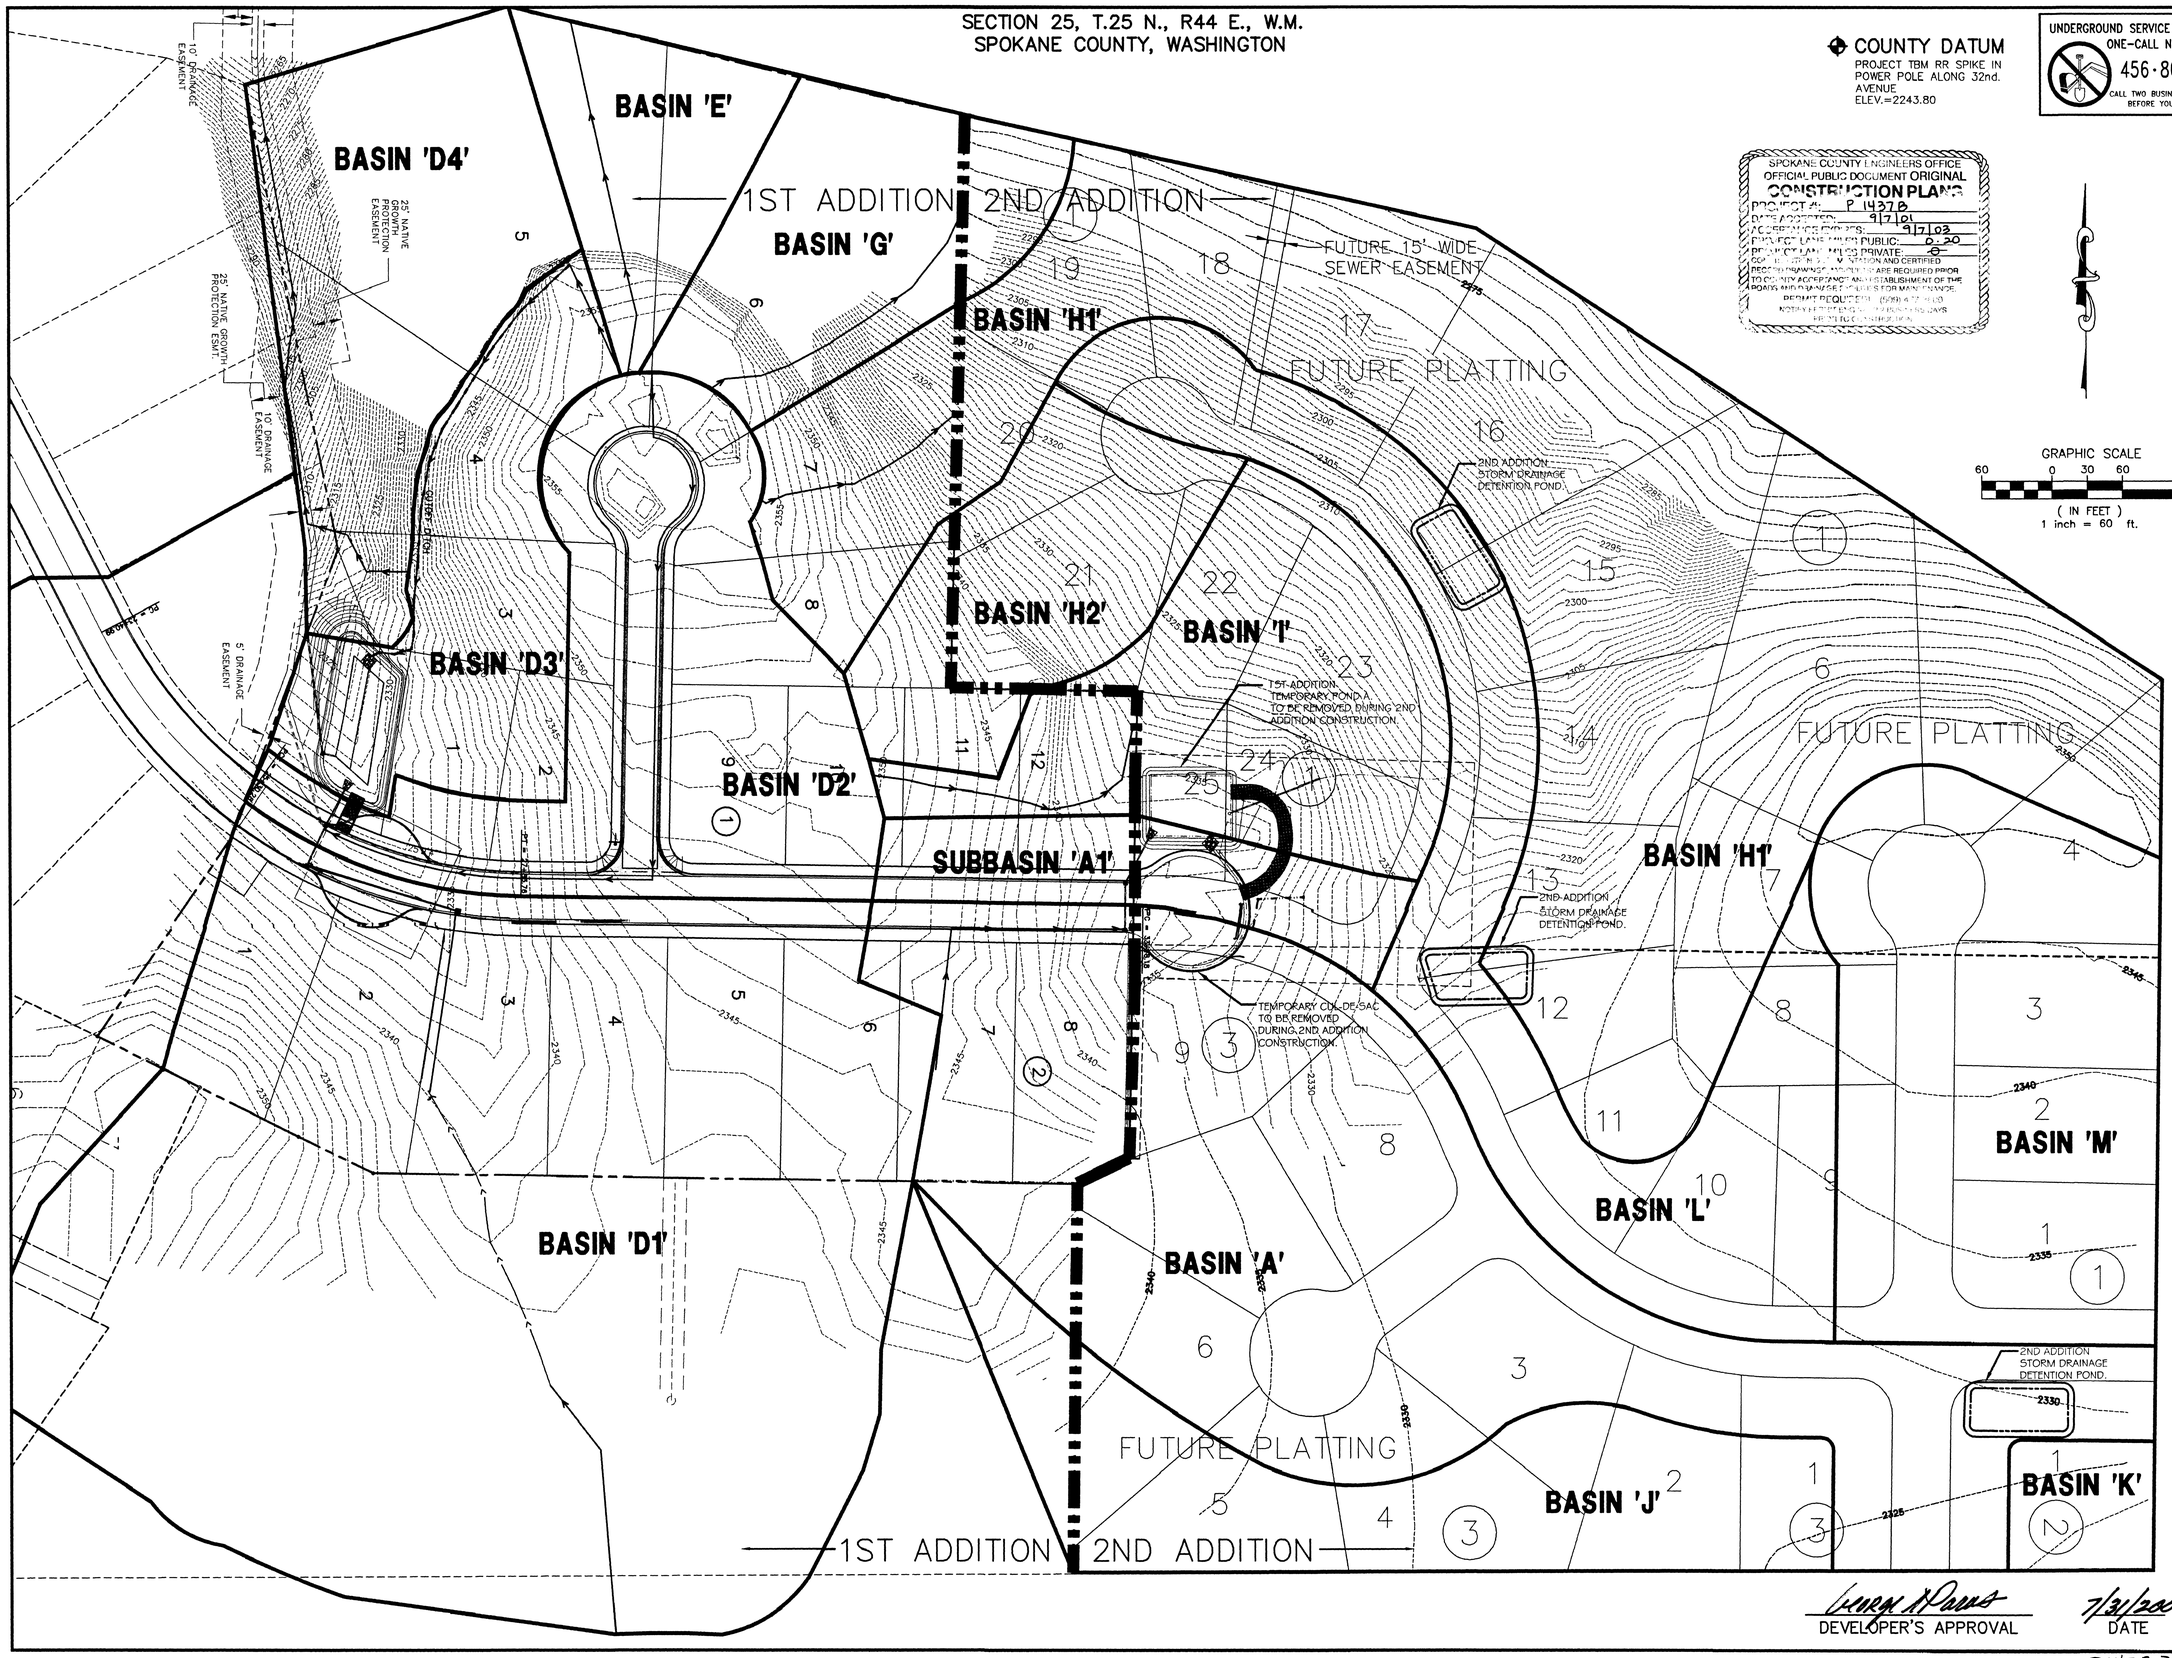

COUNTY DATUM
PROJECT TBM RR SPIKE IN POWER POLE ALONG 32nd. AVENUE
ELEV.=2243.80

UNDERGROUND SERVICE ALERT
ONE-CALL NUMBER
456·8000
CALL TWO BUSINESS DAYS BEFORE YOU DIG

SPOKANE COUNTY ENGINEERS OFFICE
OFFICIAL PUBLIC DOCUMENT ORIGINAL
CONSTRUCTION PLANS
PROJECT #: P 14370
DATE ADOPTED: 9/7/01
ACCEPTANCE FOR PS: 9/7/03
CURB-FEET LANE MILES PUBLIC: 0.20
PRIVATE: 0
CONSTRUCTION STATION AND CERTIFIED RECORD DRAWINGS ARE REQUIRED PRIOR TO COUNTY ACCEPTANCE AND ESTABLISHMENT OF THE ROADS AND RIGHTS-OF-WAYS FOR MAINTENANCE.
PERMIT REQUESTED (509) 477-3600
NOTIFY ENGINEER 2 BUSINESS DAYS BEFORE CONSTRUCTION

GRAPHIC SCALE
60 0 30 60 120
(IN FEET)
1 inch = 60 ft.

CLC Associates, Inc.
Planning
Engineering
Architecture
Landscape Architecture
Land Surveying
707 W. 7th Avenue, Suite 200
Spokane, WA 99204
Phone: (509) 458-6840
Fax: (509) 458-6844

DAVID N. RANDALL
STATE OF WASHINGTON
26984
REGISTERED PROFESSIONAL ENGINEER
7/30/01
EXPIRES 07/04/02

PREPARED UNDER THE DIRECT SUPERVISION OF DAVID N. RANDALL, P.E. WASHINGTON REGISTRATION NO. 26984 FOR AND ON BEHALF OF CLC ASSOCIATES, INC.

Date	Description
04/26/01	PRELIMINARY SUBMITTAL
07/09/01	2ND SUBMITTAL
07/30/01	3RD SUBMITTAL

Project Number: S000460
CLC Job Number: S000460
Drawn By: EMT
Designed By: DNR
Checked By: DNR

THESE PLANS ARE INSTRUMENTS OF PROFESSIONAL SERVICE AND ARE PROTECTED BY COMMON LAW, STATUTORY AND OTHER RESERVED RIGHTS INCLUDING COPYRIGHT. THEY MAY NOT BE REPRODUCED OR USED FOR ANY PURPOSE WITHOUT THE WRITTEN CONSENT OF C.L.C. ASSOCIATES, INC. (AN AFFILIATE OF COLORADO LAND CONSULTANTS, INC.)

PHASED ROAD AND DRAINAGE PLAN
1st ADDITION TO RIDGEMONT ESTATES NO. 3
POST-DEVELOPED CONDITION
SPOKANE COUNTY, WASHINGTON

DEVELOPER'S APPROVAL — DATE 7/31/2001

Sheet Title: PHASED ROAD & DRAINAGE PLAN

Sheet Number: 3 of 3

P1437-B Engineering & Drainage

J:\land projects\s000460\dwg\dwg\postbasin.dwg, 07/30/01 04:28:15 PM, SUSANMO