RIP RAP DITCH SECTION

SCALE: 1" = 2'-0"

NOTE: STA 20+00 TO STA 27+62 SHALL BE CONSTRUCTED WITH 4" - 5/8" MINUS TOP COURSE AND 6" - 1 1/4" MINUS BASE COURSE

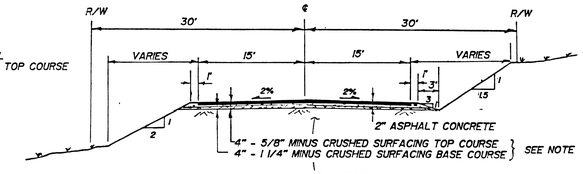

HALF MOON LAKE ROAD SECTION

SCALE: 1" = 10'

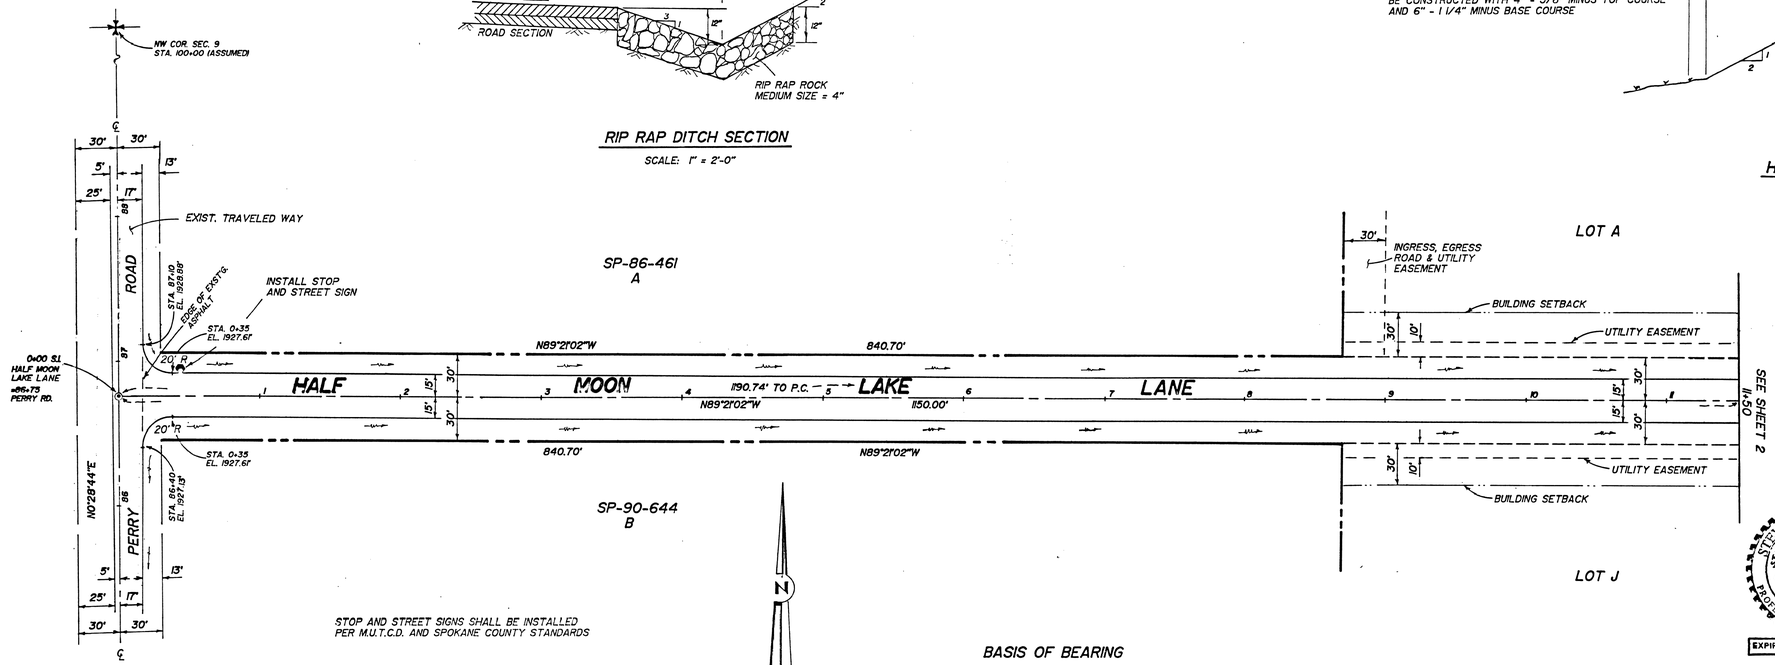

STOP AND STREET SIGNS SHALL BE INSTALLED PER M.U.T.C.D. AND SPOKANE COUNTY STANDARDS

BASIS OF BEARING

N0°28'44"E - ℄ PERRY ROAD
PER R.O.S. BK 61, PG 93

BASIS OF ELEVATION

1928.62 - S.I. PERRY ROAD AND HALF MOON LAKE LANE ASSUMED

DEVELOPER

DATE: 10-5-1995

FIRE DISTRICT NO. 4

DATE: 10-5-95

STEVEN M. HANNA
STATE OF WASHINGTON
0030887
REGISTERED
PROFESSIONAL ENGINEER

EXPIRES NOV 18, 1996

HALF MOON LAKE LANE

SP - 973 - 94

6-27-95
DW
5 MAR

J. PAUL ENGINEERING, INC.
467-5261
SPOKANE, WASHINGTON 99210

1"=50'
1"=10'

94278

SH. 1 of 9

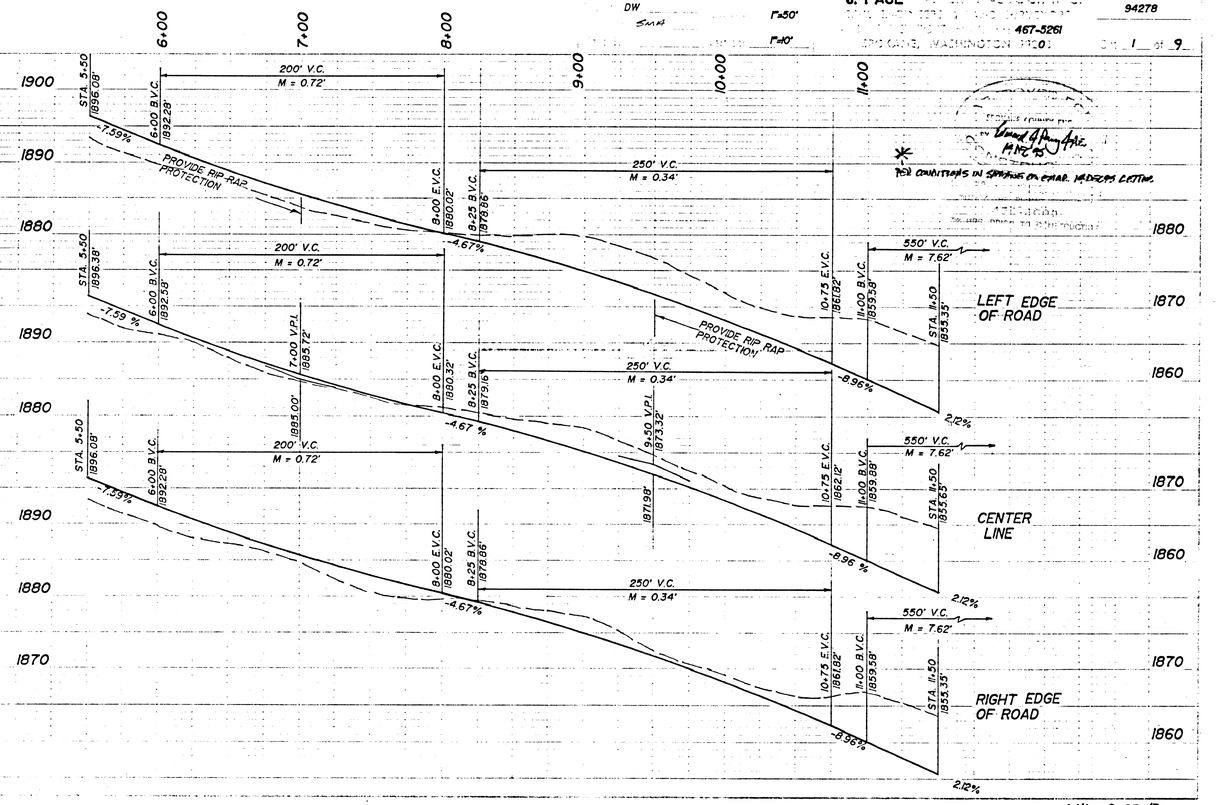

* FIELD CONDITIONS IN SPHERE OF PHAR. HEIGHTS EXISTING.

NW¼ 9-27-43

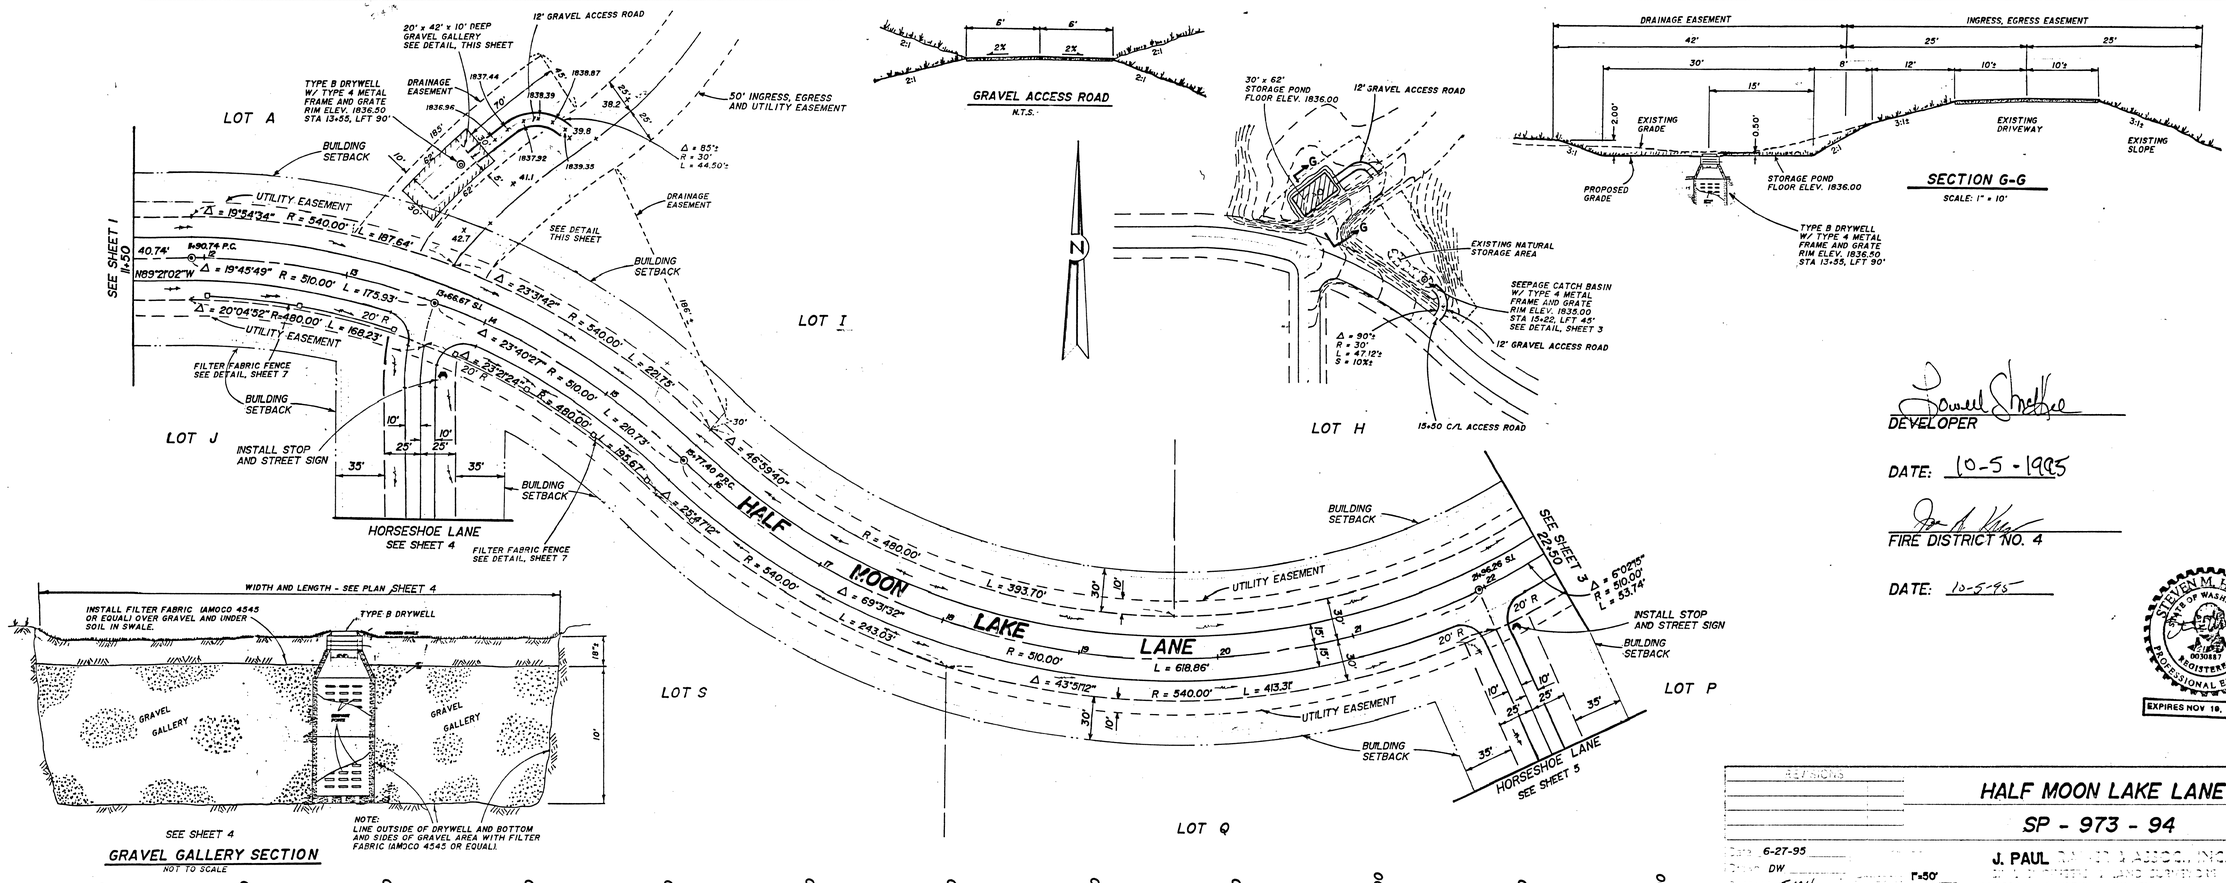

DEVELOPER

DATE: 10-5-1995

FIRE DISTRICT NO. 4

DATE: 10-5-95

STEVEN M. HANSEN — STATE OF WASHINGTON — 10-5-95 — 003087 — REGISTERED PROFESSIONAL ENGINEER

EXPIRES NOV 10, 1996

REVISIONS			

HALF MOON LAKE LANE

SP - 973 - 94

Date 6-27-95 — Drawn DW — Checked SMH — Plot Date — Horizontal 1"=50' — Vertical 1"=10'

J. PAUL [illegible] ASSOC., INC. — CIVIL ENGINEERS AND SURVEYORS — 94278

[illegible] AIRPORT WAY, PH. 467-5962 — SPOKANE, WASHINGTON 99203

Sht 2 of 9

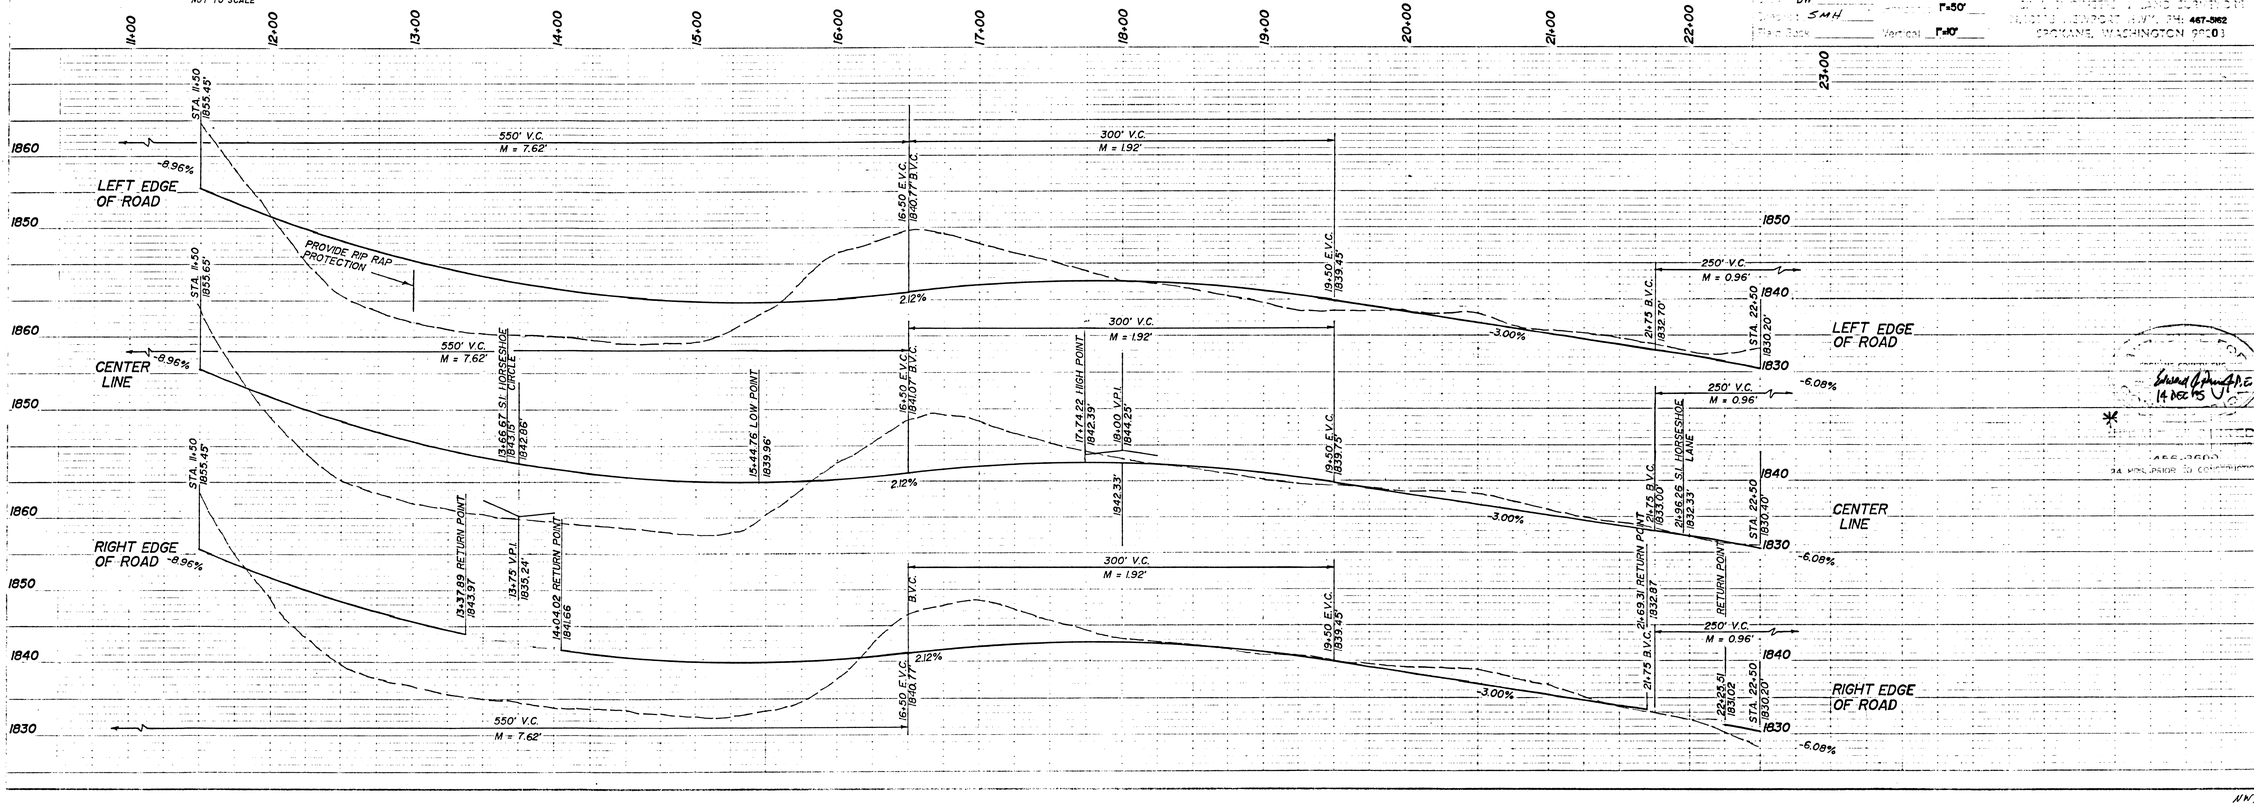

NW 9-27-95

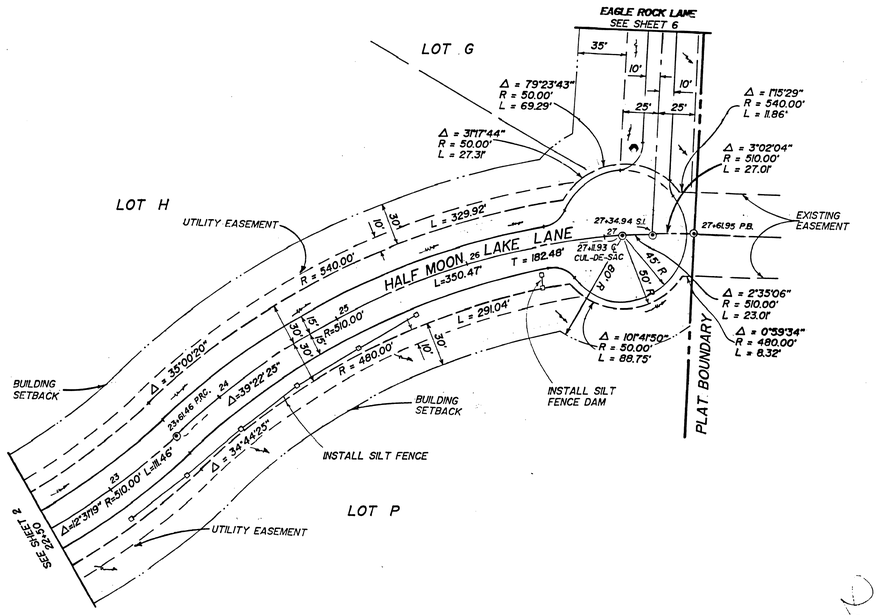

NOTE: SEE SHEET 1 FOR BASIS OF BEARING AND BASIS OF ELEVATION

DEVELOPER

DATE: 10-5-1995

FIRE DISTRICT NO. 4

DATE: 10-5-95

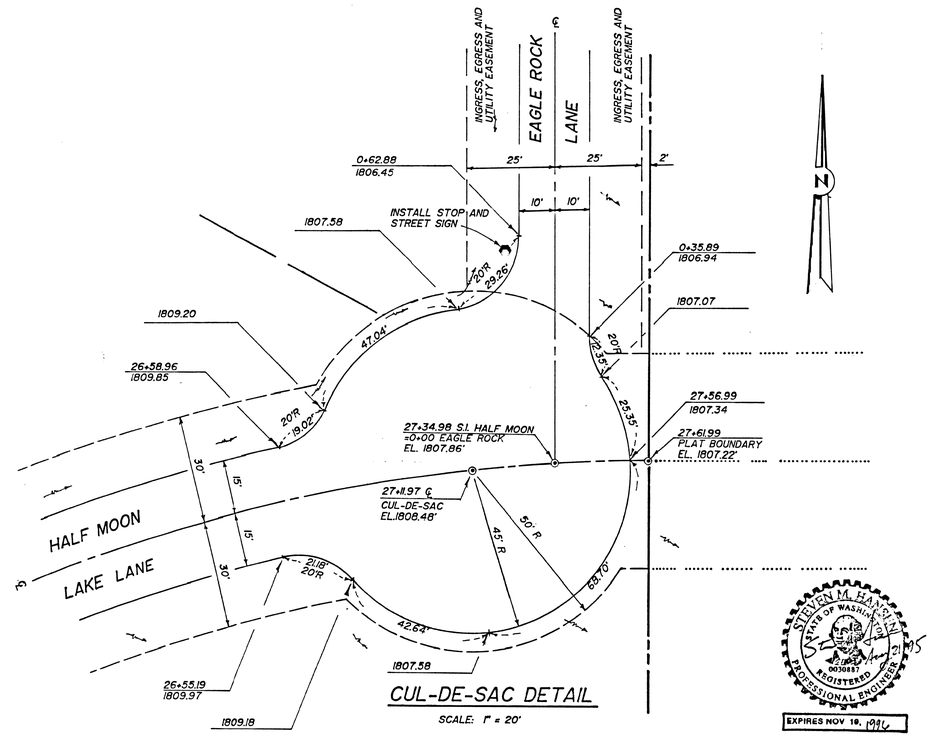

STEVEN M. HANSEN
STATE OF WASHINGTON
13975
REGISTERED
PROFESSIONAL ENGINEER
EXPIRES NOV 18, 1996

HALF MOON LAKE LANE

SP - 973 - 94

6-27-95 DW SMH

J. PAUL

1" = 50'

1" = 10'

467-5261

94278

3 of 9

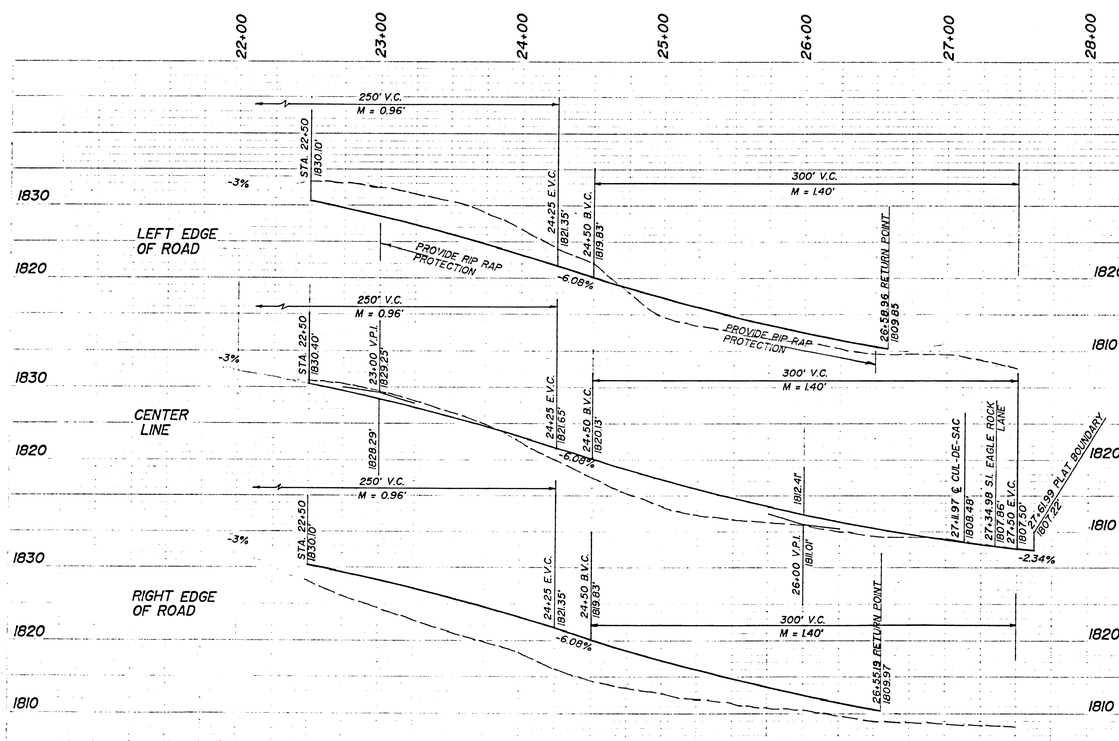

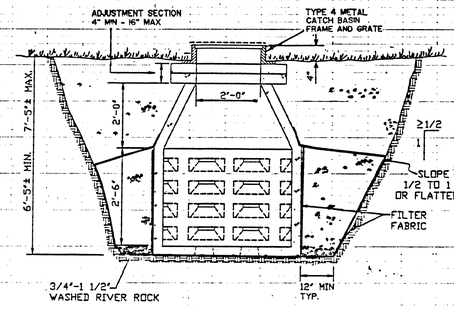

SEEPAGE CATCH BASIN

NOT TO SCALE

SEE SHEET 2 AND 4 PLAN LOCATIONS

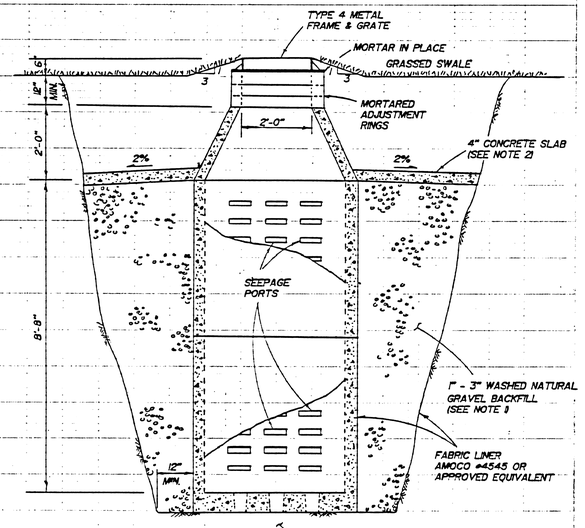

GENERAL NOTES:

1. GRAVEL BACKFILL QUANTITY FOR DRYWELL TYPE "B" = 40 CUBIC YARDS MINIMUM / 56 TONS
2. CONCRETE SLAB SHALL BE CLASS 3000 CONCRETE.
3. ADJUSTMENT BLOCKS SHALL BE CEMENT CONCRETE.
4. PRECAST RISER MAY BE USED IN COMBINATION WITH OR IN LIEU OF ADJUSTING BLOCKS.

APPROVED FOR CONSTRUCTION
BY [signature] P.E.
19 DEC 95

467-2600
24 HRS PRIOR TO CONSTRUCTION

DRYWELL - TYPE "B"

SCALE: 1" = 2'-0"

NW14 9-27-43

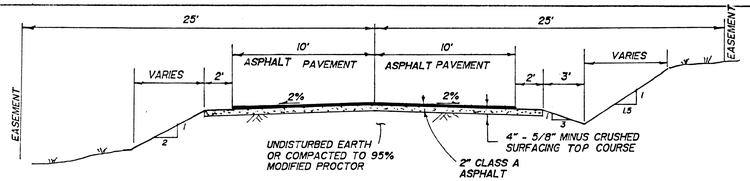

HORSESHOE LANE ROAD SECTION

SCALE: 1" = 5'-0"

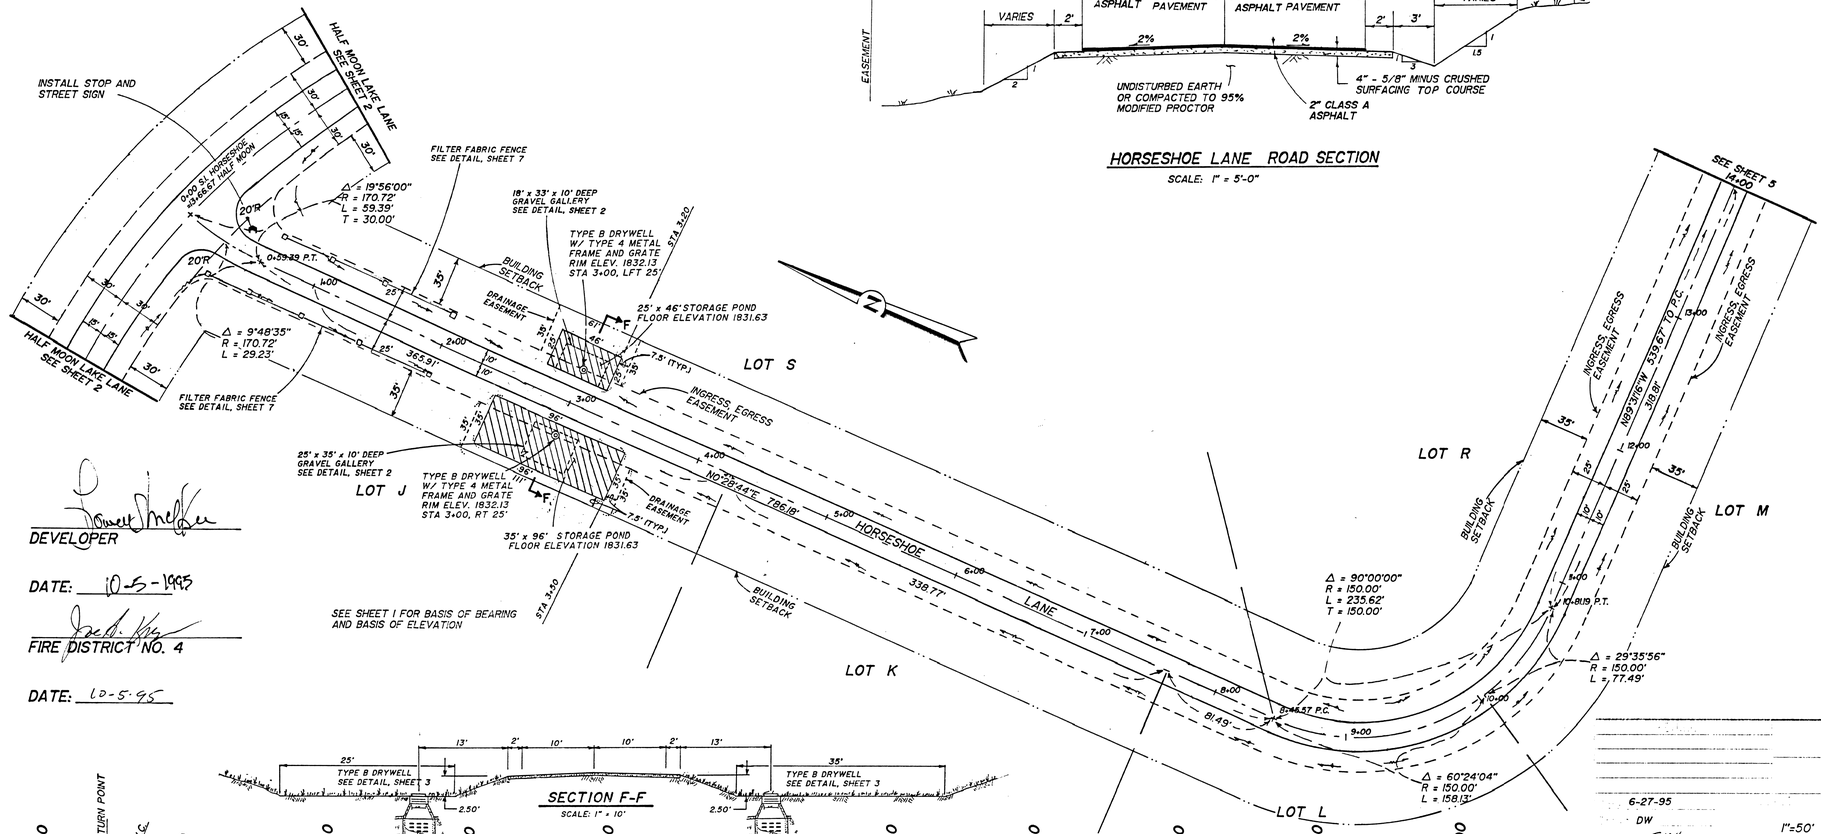

DEVELOPER

DATE: 10-5-1995

FIRE DISTRICT NO. 4

DATE: 10-5-95

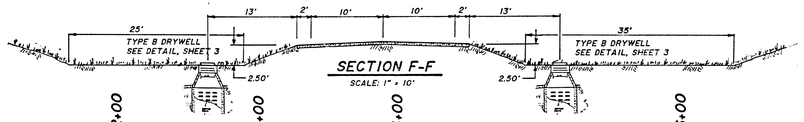

SECTION F-F

SCALE: 1" = 10'

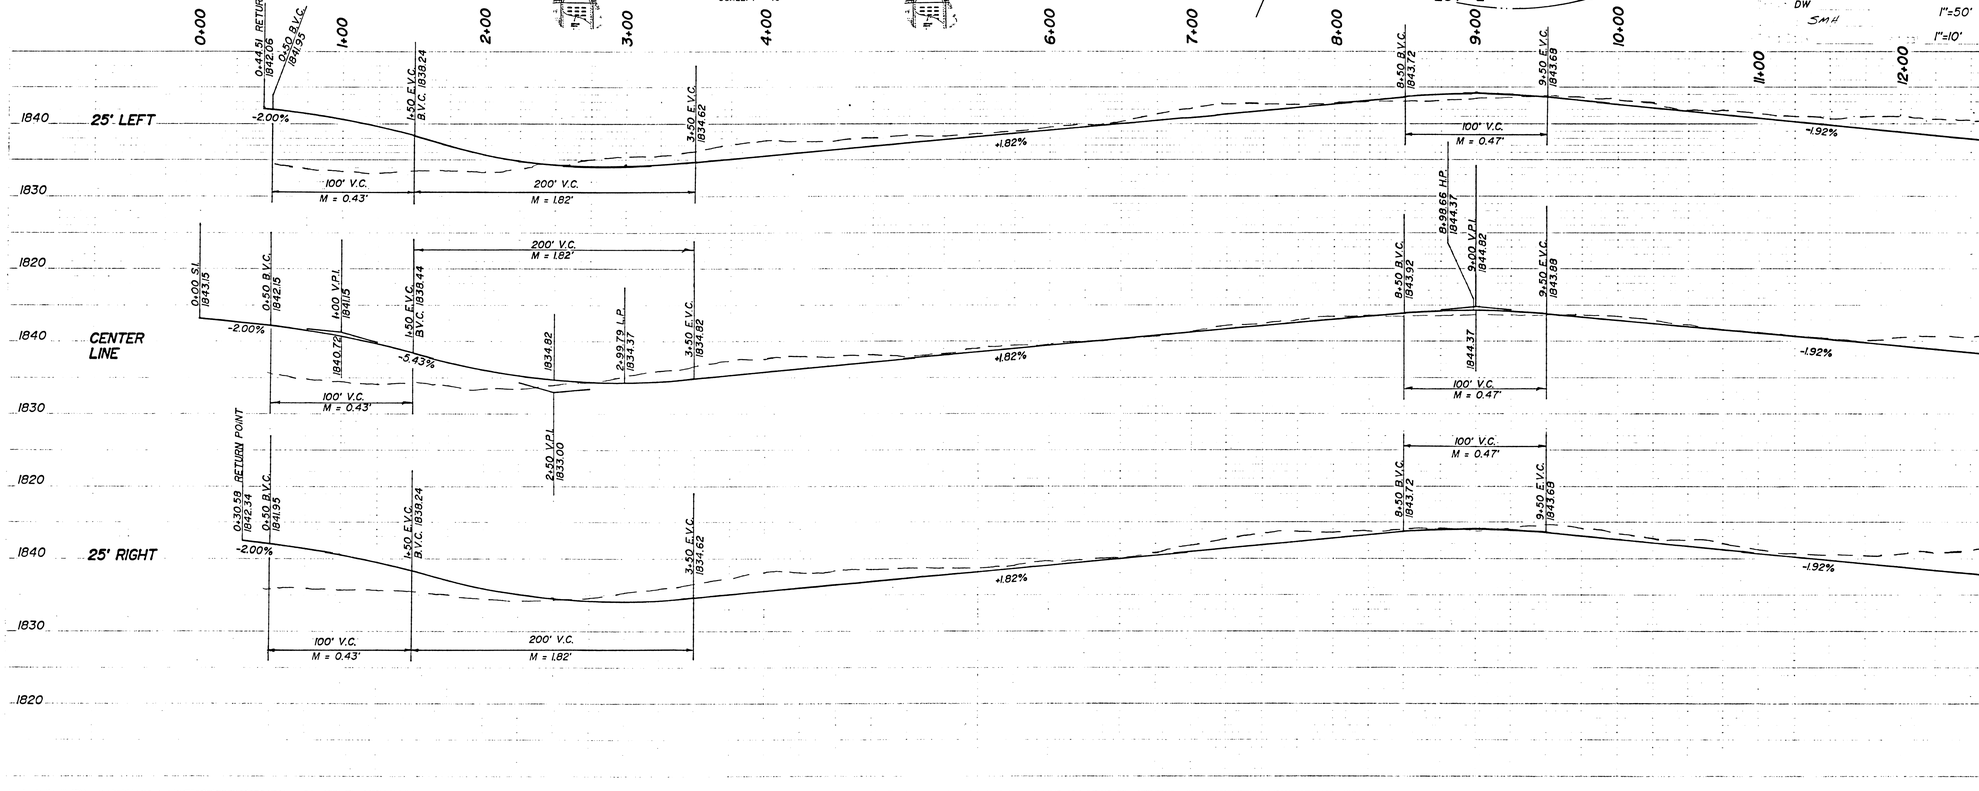

HORSESHOE LANE

SP - 973 - 94

6-27-95 DW Sm//

1"=50'

1"=10'

J. PAUL

94278

467-5241

4 of 9

EXPIRES NOV 19, 1996

NW¼ 9-27-43

GENERAL NOTES:

All work and materials shall be in conformance with the "SPOKANE COUNTY STANDARDS FOR ROAD AND SEWER CONSTRUCTION 1992" and as amended.

Locations of existing utilities shown in the plans are approximate. The Contractor shall be responsible for locating all underground utilities. Any conflicting utilities shall be relocated prior to construction of road and drainage facilities.

The Contractor is required to have a complete set of the approved road and drainage plans on the job site whenever construction is in progress.

If the Contractor discovers ant discrepancies between the plans and existing conditions encountered, the Contractor shall immediately notify the Design Engineer and the Spokane County Engineer's Office.

Prior to site construction, the Contractor is responsible for locating underground utilities. Call the underground utility location service at 456-8000 before you dig.

For any curb grades less than 0.80% (0.0080 ft/ft), a Washington State Licensed Professional Land Surveyor shall verify that the curb grades noted on the approved plans, prior to placement of curb material. The Contractor is responsible for arranging and coordinating work with the Professional Land Surveyor.

An Erosion/Sedimentation control (ESC) plan is required for this project. Implementation of the ESC plan, and construction, maintenance, and upgrading of the ESC facilities are responsibility of the Developer until all construction is completed and accepted by Spokane County, or until vegetation is established throughout the site, and accepted by Spokane County, whichever is later.

Approval of the ESC plan does not constitute approval of any of the proposed road, storm drainage, grading or utility design elements shown on the ESC plan.

The erosion/sedimentation control measures shown are the minimum requirements for the anticipated site conditions. The Contractor shall inspect and maintain these ESC measures daily, and shall maintain and upgrade these measures as necessary to prevent sediment-laden water from either flowing off the site, or into new/existing storm drainage facilities, such as drywells, culverts, or gravel galleries, and wetlands.

The Contractor/Developer is responsible for installing Rock Construction Entries at any and all locations used to enter or exit the project site.

Lowell Shaffer
DEVELOPER

DATE: 10-5-1995

FIRE DISTRICT NO. 4

DATE: 10-5-95

STEVEN M. HAMM — STATE OF WASHINGTON — 21635 — REGISTERED PROFESSIONAL ENGINEER
EXPIRES NOV 10, 1996

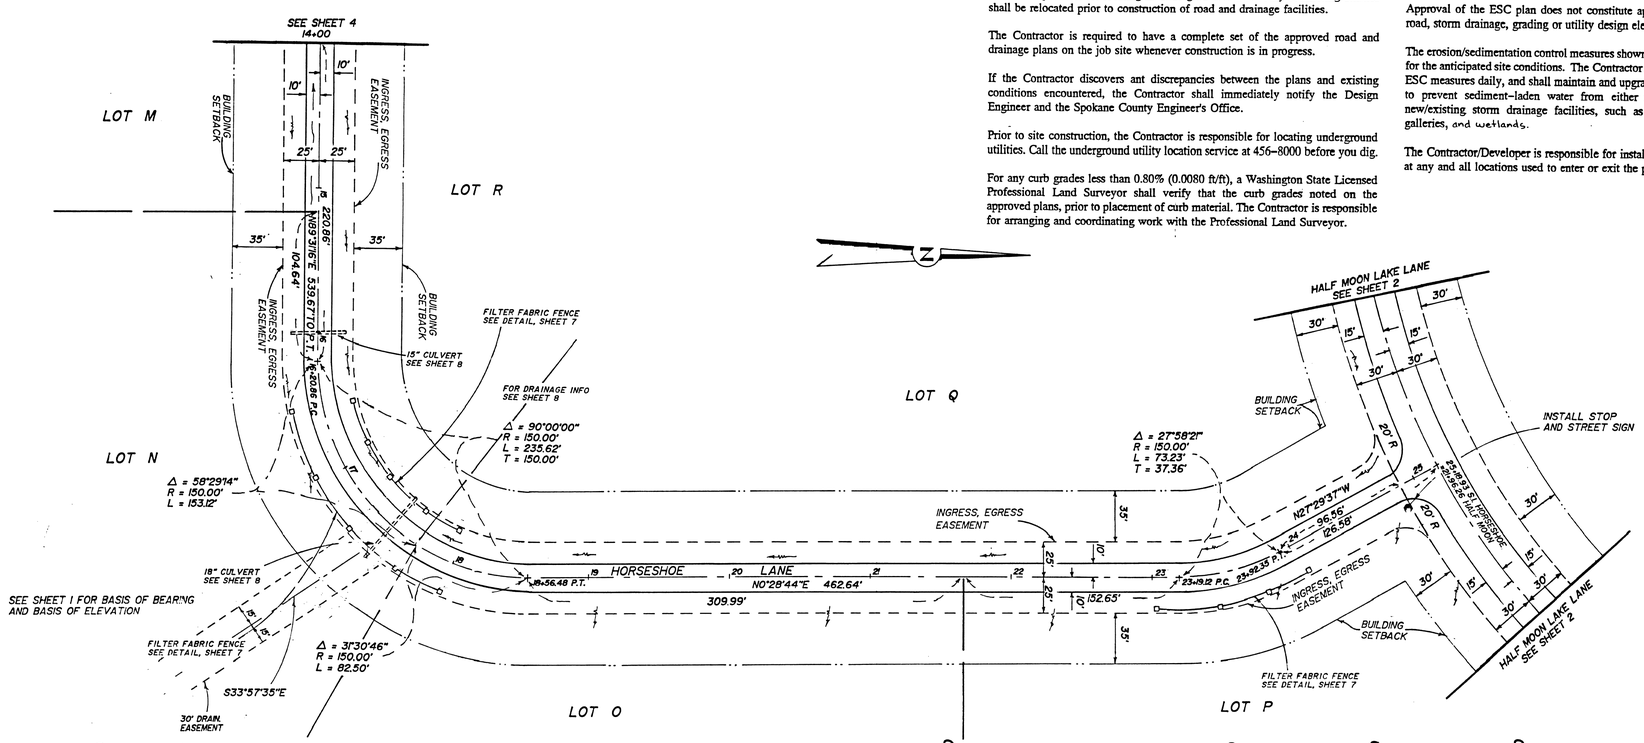

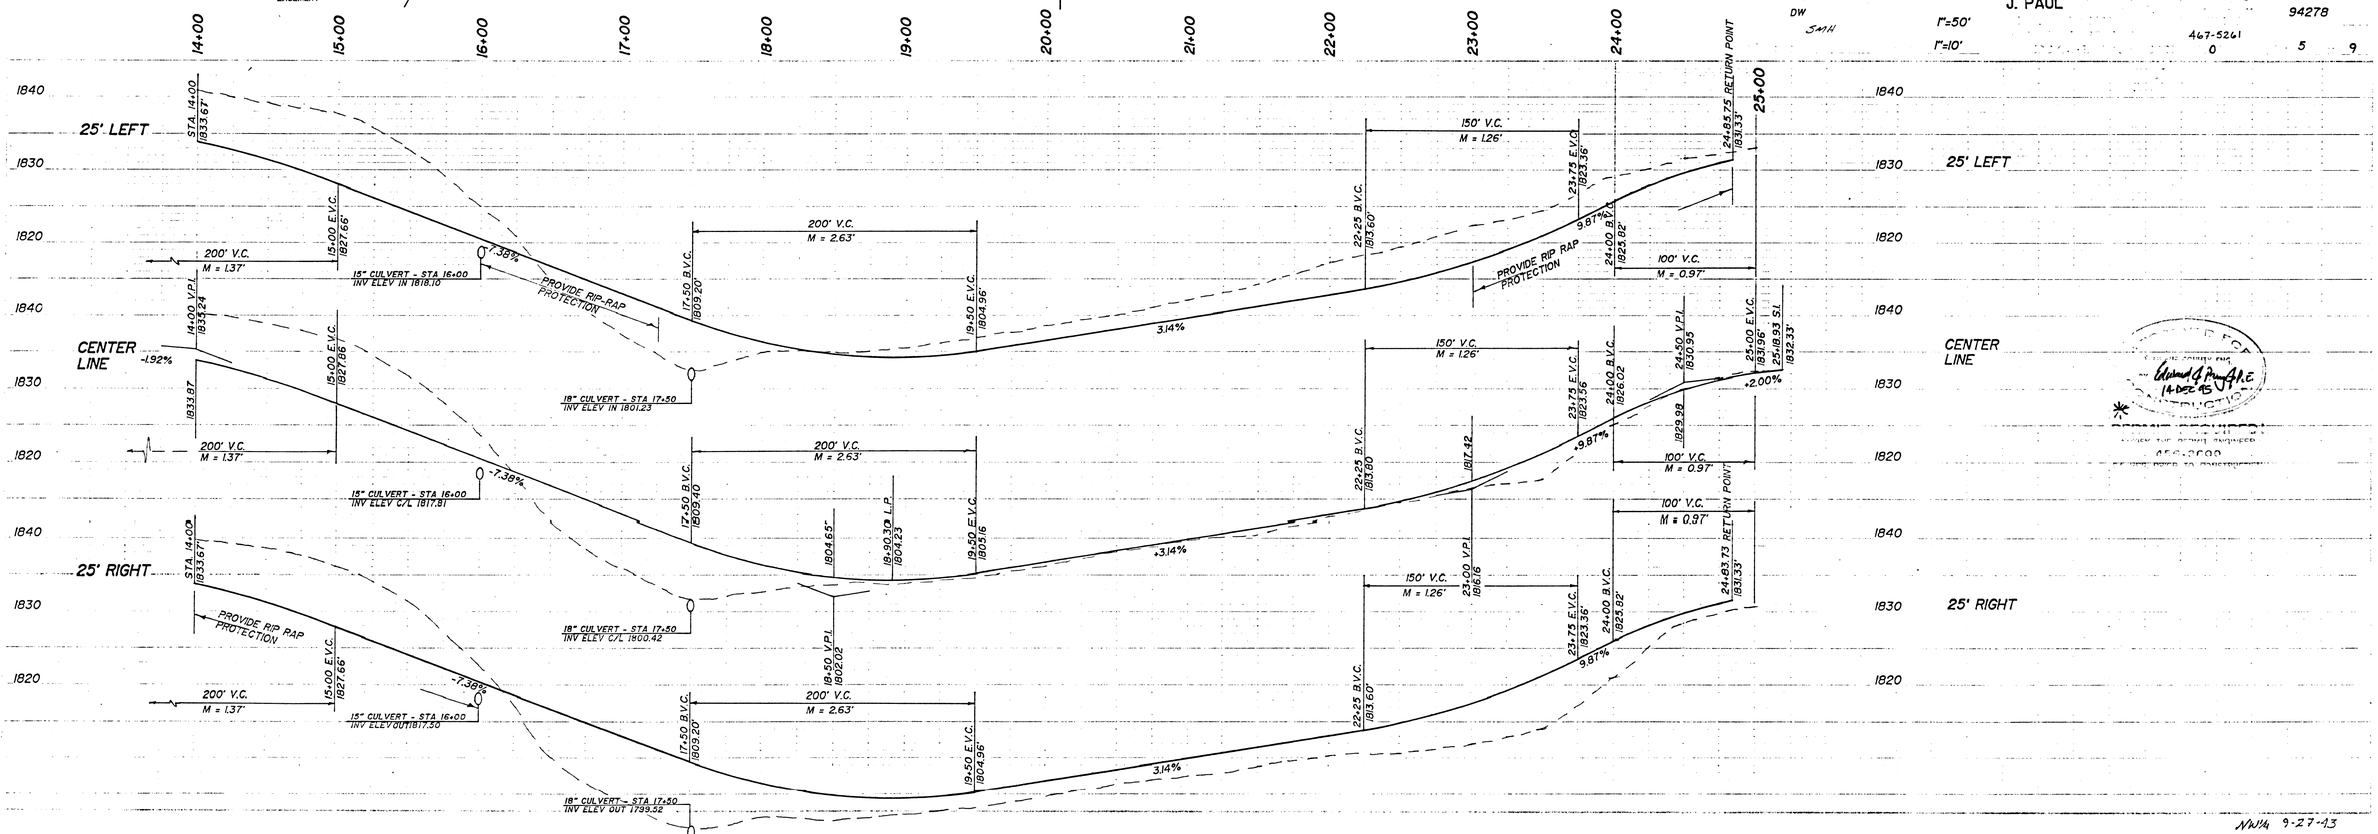

	HORSESHOE LANE
	SP - 973 - 94
6-27-95	J. PAUL
DW	94278
SMH	467-5261
1"=50'	0 5 9
1"=10'	

Richard G. Pfau 41.E 14 DEC 95

NWH 9-27-95

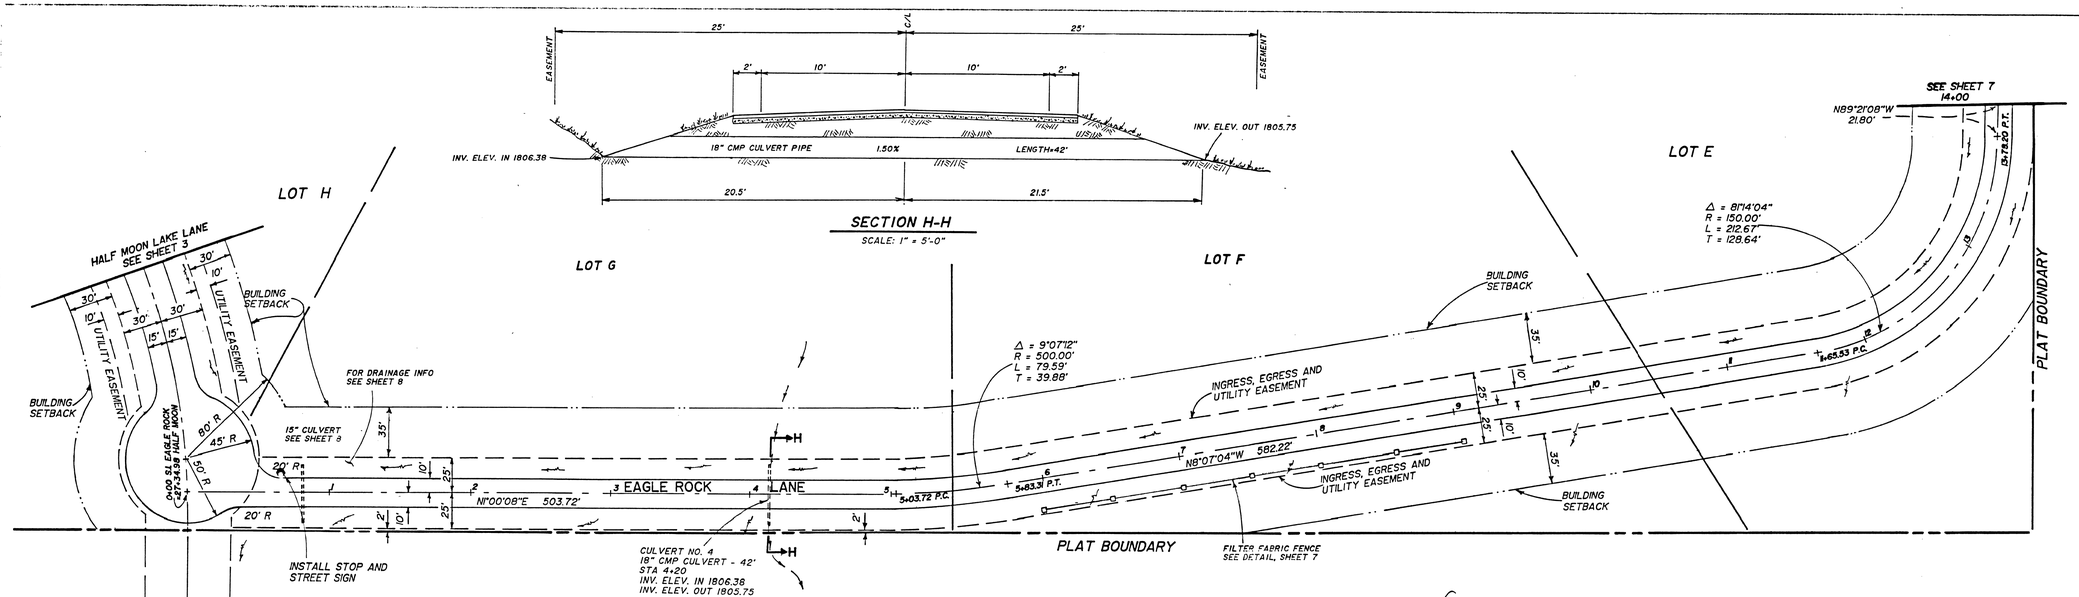

SECTION H-H

SCALE: 1" = 5'-0"

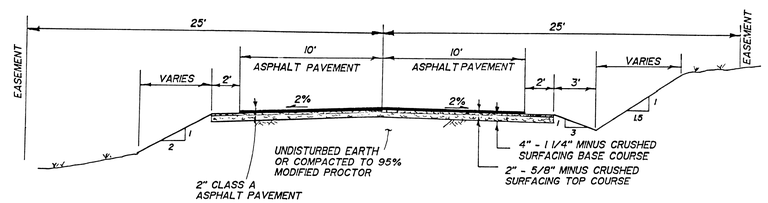

EAGLE ROCK LANE SECTION

SCALE: 1" = 5'-0"

SEE SHEET 1 FOR BASIS OF BEARING AND BASIS OF ELEVATION

DEVELOPER

DATE: 10-5-1995

FIRE DISTRICT NO. 4

DATE: 10-5-95

EXPIRES NOV 10, 1996

EAGLE ROCK LANE

SP - 973 - 94

6-27-95
DW
SMH

J. PAUL

1"=50'
1"=10'

467-5261

94278

0 6 9

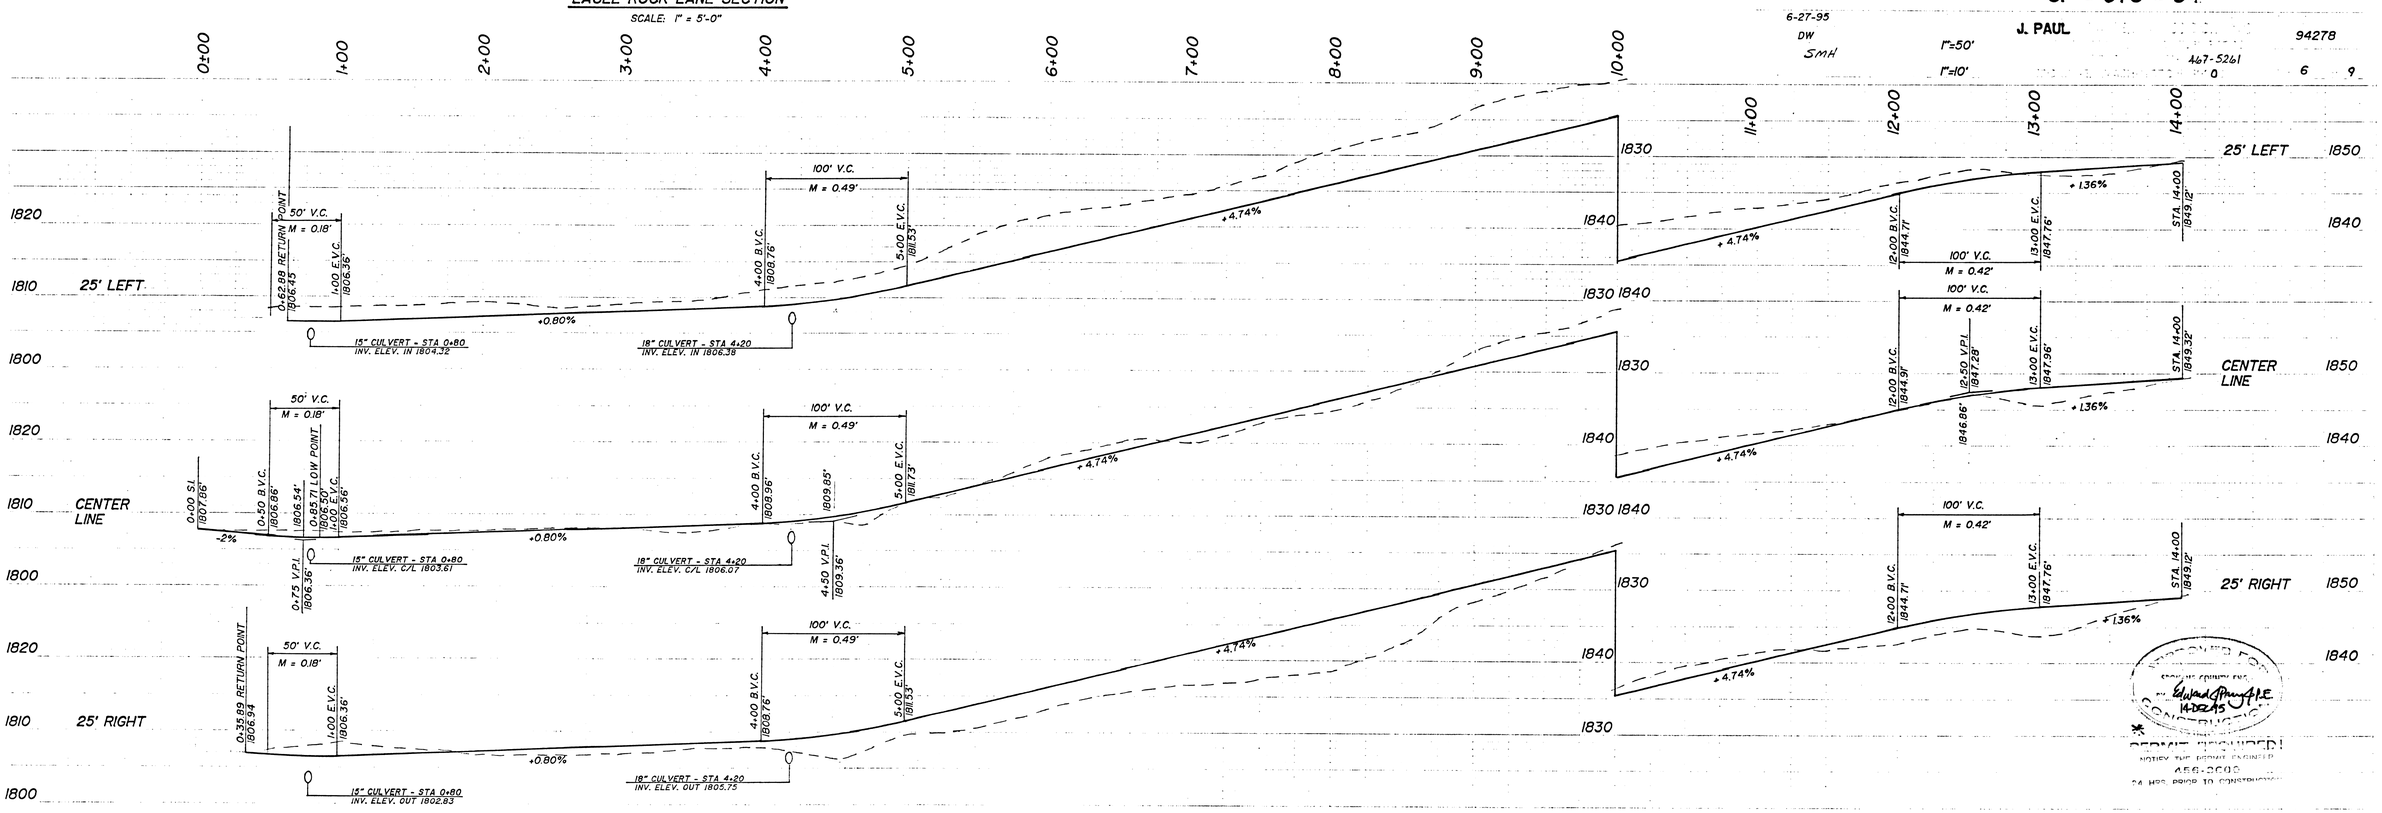

PERMIT REQUIRED!
NOTIFY THE PERMIT ENGINEER
456-3600
24 HRS. PRIOR TO CONSTRUCTION

NW¼ 9-27-43

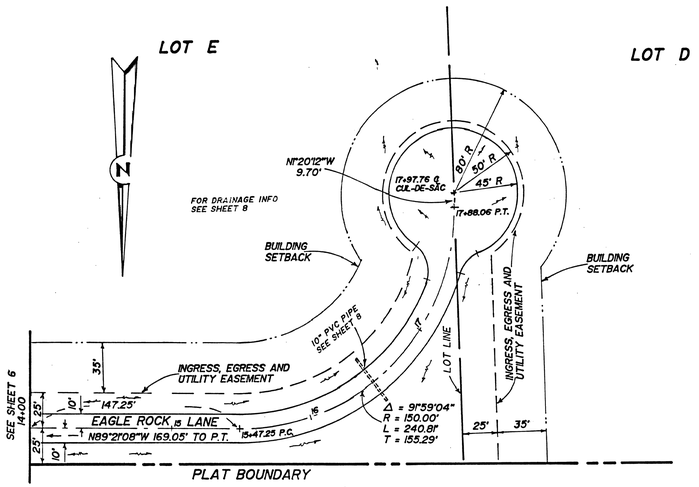

SEE SHEET 1 FOR BASIS OF BEARING AND BASIS OF ELEVATION

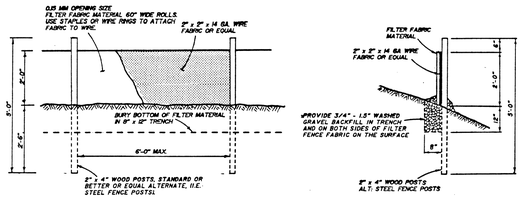

FILTER FABRIC FENCE DETAIL

NOT TO SCALE

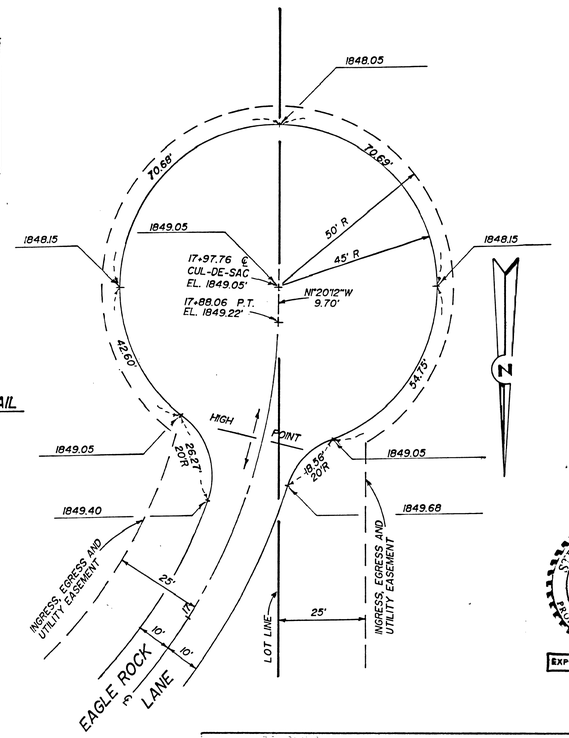

CUL-DE-SAC DETAIL

SCALE: 1" = 20'

DEVELOPER

DATE: 10-5-1995

FIRE DISTRICT NO. 4

DATE: 10-5-95

EXPIRES NOV 18, 1996

REVISIONS

EAGLE ROCK LANE

SP - 973 - 94

Date 6-27-95 — Horiz. 1"=50'

Drawn DW — Vertical 1"=10'

Checked

Field Book

J. PAUL RAMER & ASSOC., INC.
CIVIL ENGINEERS & LAND SURVEYORS
NORTH 1810 HOWARD ST. PHONE: 467-5261
SPOKANE, WASHINGTON 99205

Job No. 94278

Sht. 7 of 9

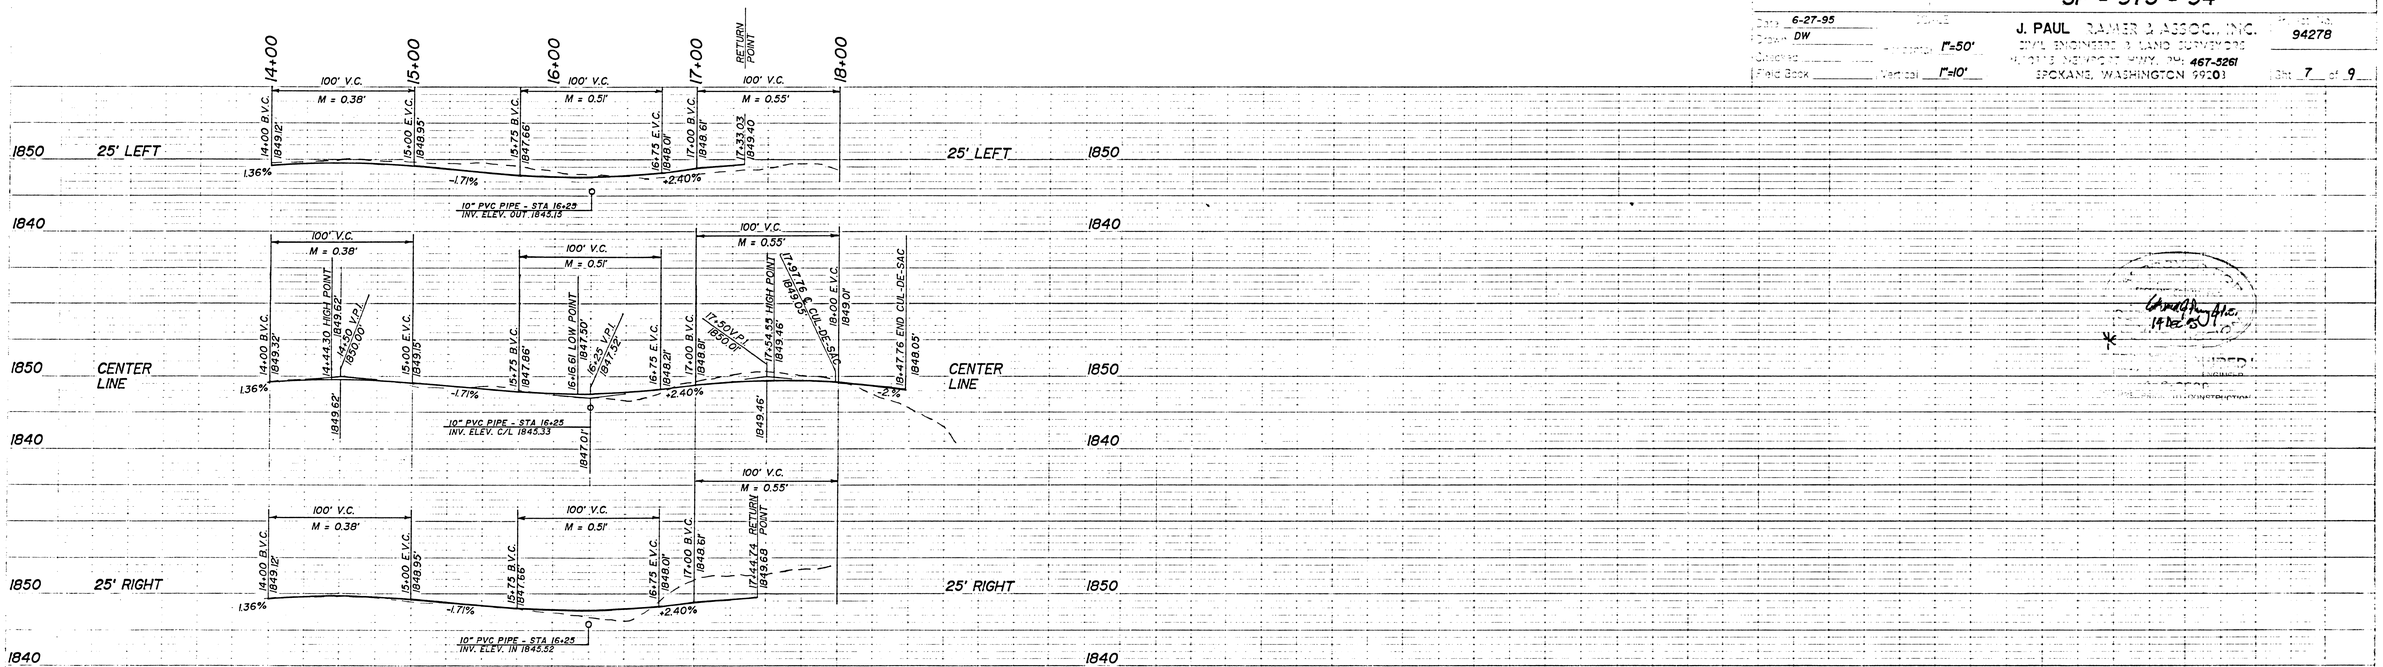

NW¼ 9-27-43