WAIKIKI VIEW RIDGE

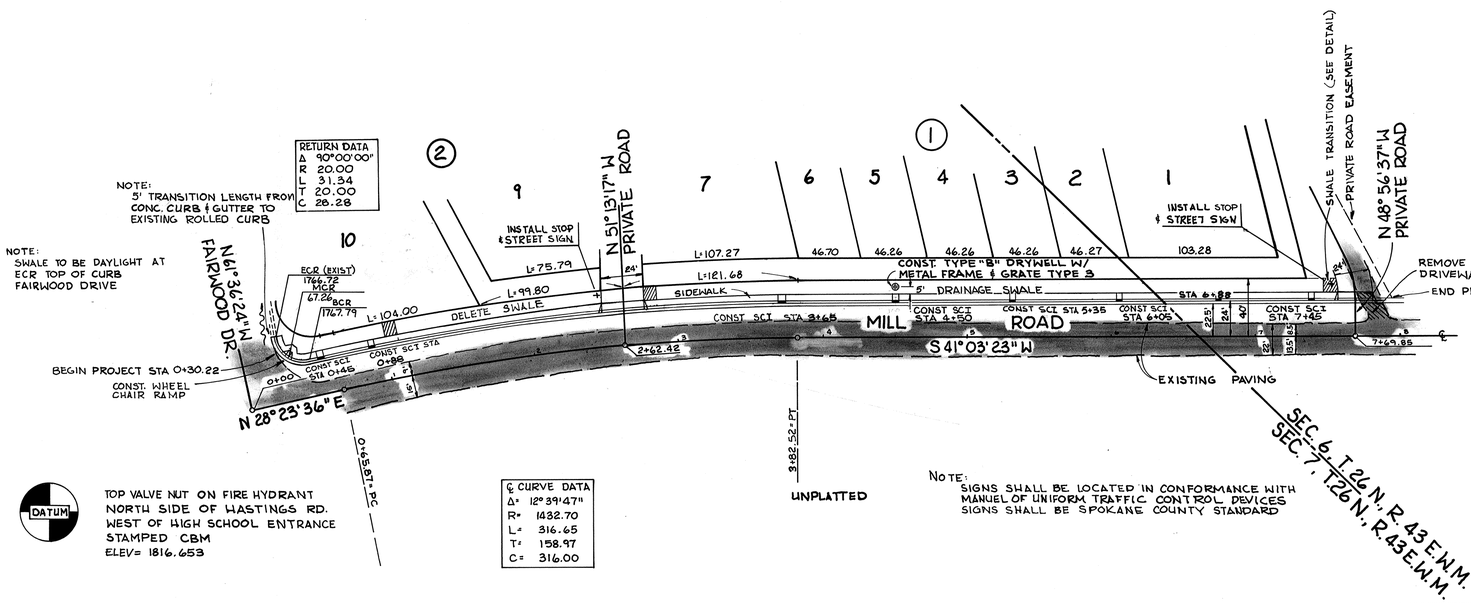

DATUM

TOP VALVE NUT ON FIRE HYDRANT
NORTH SIDE OF HASTINGS RD.
WEST OF HIGH SCHOOL ENTRANCE
STAMPED CBM
ELEV= 1816.653

℄ CURVE DATA
Δ= 12°39'47"
R= 1432.70
L= 316.65
T= 158.97
C= 316.00

NOTE:
SIGNS SHALL BE LOCATED IN CONFORMANCE WITH MANUEL OF UNIFORM TRAFFIC CONTROL DEVICES
SIGNS SHALL BE SPOKANE COUNTY STANDARD

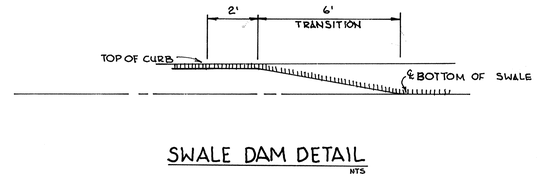

SWALE DAM DETAIL
NTS

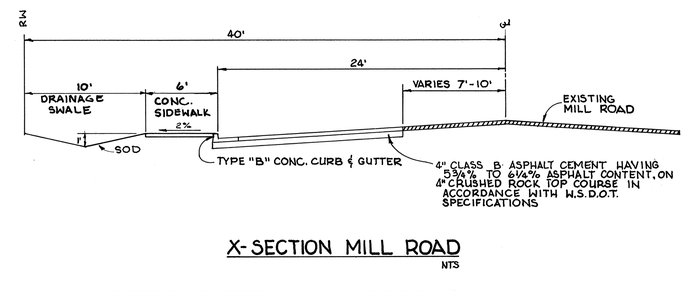

X-SECTION MILL ROAD
NTS

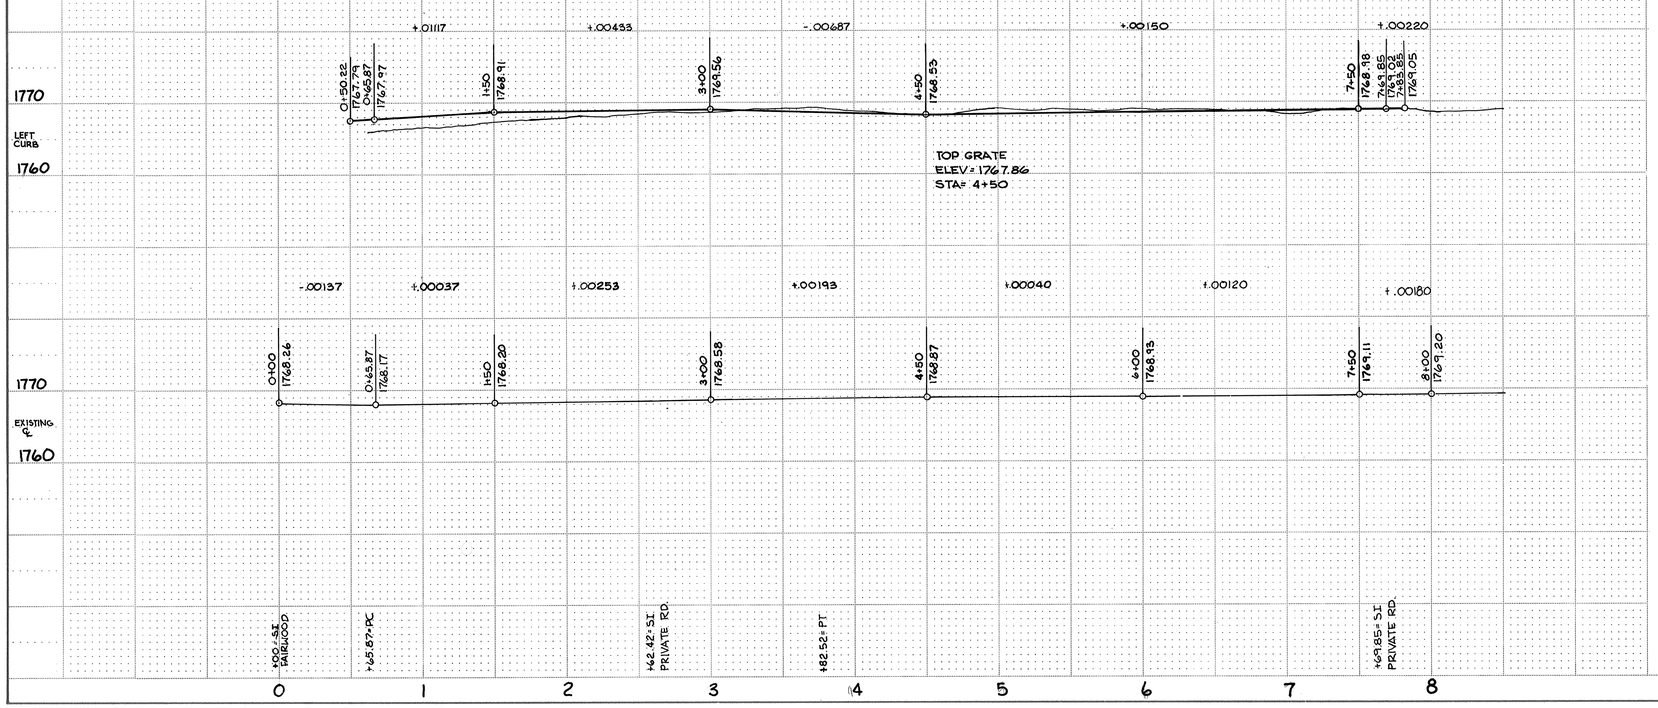

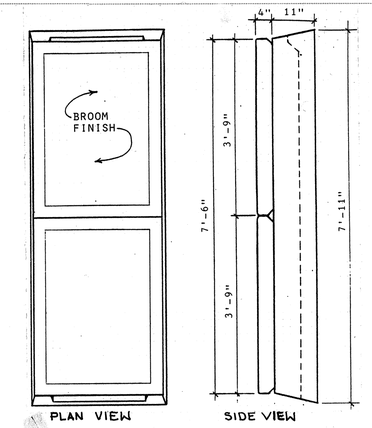

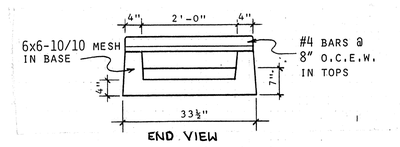

SPECIAL CURB INLET (SCI) DETAIL
(AS MANUFACTURED BY WILBERT VAULT) NTS

APPROVED FOR CONSTRUCTION
R. S. TURNER
SPOKANE COUNTY ENG.
BY Gary L. Nelson 10/23/84

PERMIT REQUIRED!
NOTIFY THE PERMIT ENGINEER
456-3600
24 HRS. PRIOR TO CONSTRUCTION

REVISION	DATE
Revised As Per Gary Nelson	10-8-84

SCALE HORZ: 1"= 50' VERT: 1"= 10'
DRAWN
CHECKED
DATE

Inland Pacific Engineering Company
South 25 Altamont Spokane, Washington 99202
509 535-1410

10/5/84
DATE

DEVELOPER'S APPROVAL

PROJECT TITLE: WAIKIKI VIEW RIDGE
STREET: MILL ROAD FAIRWOOD DRIVE TO STA. 7+83.85

PROJECT NO. 84032

SHEET NO. 1 of 2

PLAN	BY	DATE
SURVEYED		
PLOTTED		
ALIGNMENT CHECKED		
R/W WAY CHECKED		
NOTE BOOK		
No.		

PROFILE	BY	DATE
SURVEYED		
PLOTTED		
GRADES CHECKED		
B. M.'S NOTED		
STRUCTURE LOCATIONS CHECKED		
NOTE BOOK		
No.		

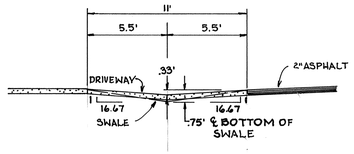

TYPICAL DRIVEWAY SECTION THROUGH SWALE

NTS

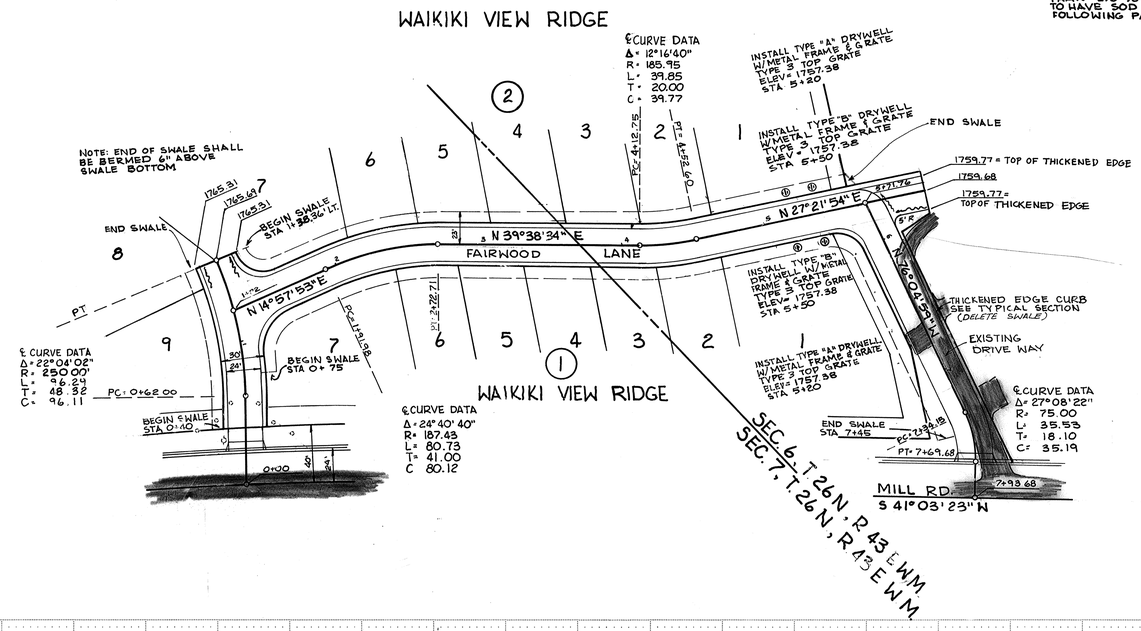

NOTE:
SWALES ON SLOPES STEEPER THAN 2.5 % SHALL BE REQUIRED TO HAVE SOD INSTALLED IMMEDIATELY FOLLOWING PAVEMENT CONSTRUCTION.

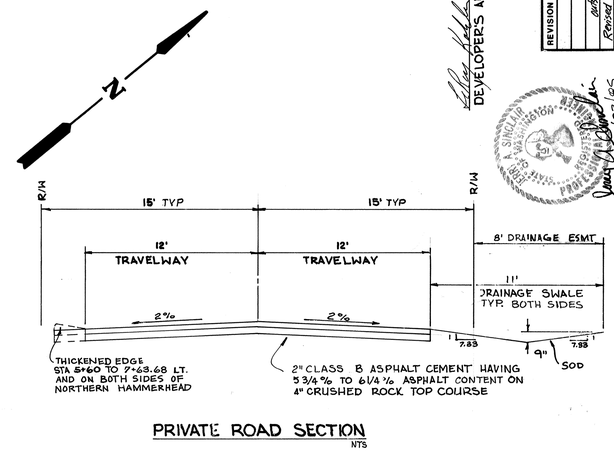

PRIVATE ROAD SECTION

NTS

DATUM

TOP VALVE NUT ON FIRE HYDRANT NORTH SIDE OF HASTINGS RD. WEST OF WEST OF HIGH SCHOOL ENTRANCE STAMPED CBM ELEV= 1816.659

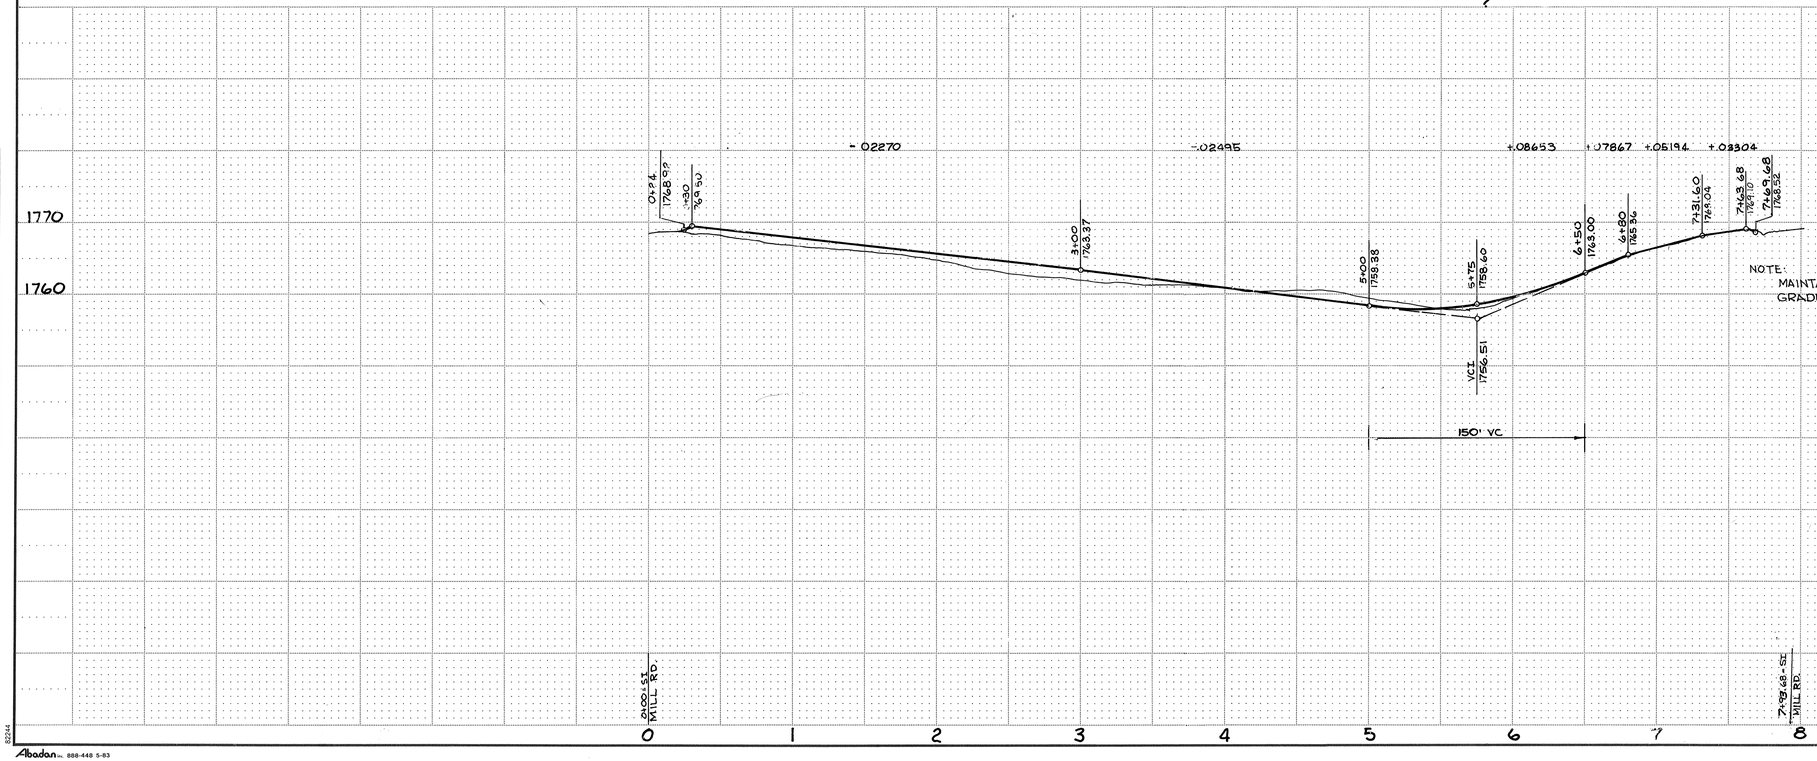

PLAN	SURVEYED	PLOTTED	ALIGNMENT CHECKED	NO. OF WAYS CHECKED
NOTE BOOK				
No.				

PROFILE	SURVEYED	PLOTTED	GRADES CHECKED	STRUCTURE NOTATIONS CHECKED
NOTE BOOK				
No.				

BY	DATE

DEVELOPER'S APPROVAL — DATE 10/5/84

REVISION	DATE
add side plat	1-8-85
Revised thickened edge, delete dwg.	10-8-84

SCALE HORZ: 1"=50' VERT: 1"=10'
DRAWN: EWC
CHECKED
DATE

Inland Pacific Engineering Company
South 25 Altamont · Spokane, Washington 99202
509 535-1410

PROJECT TITLE: WAIKIKI VIEW RIDGE
STREET: FAIRWOOD LANE STA. MILL RD TO STA.

PROJECT NO. 84032
SHEET NO. 2 of 2

PERMIT REQUIRED
NOTIFY THE PERMIT ISSUER 456-3558
24 HRS. PRIOR TO CONSTRUCTION

82244
Abadan Inc. 888-448 5-83