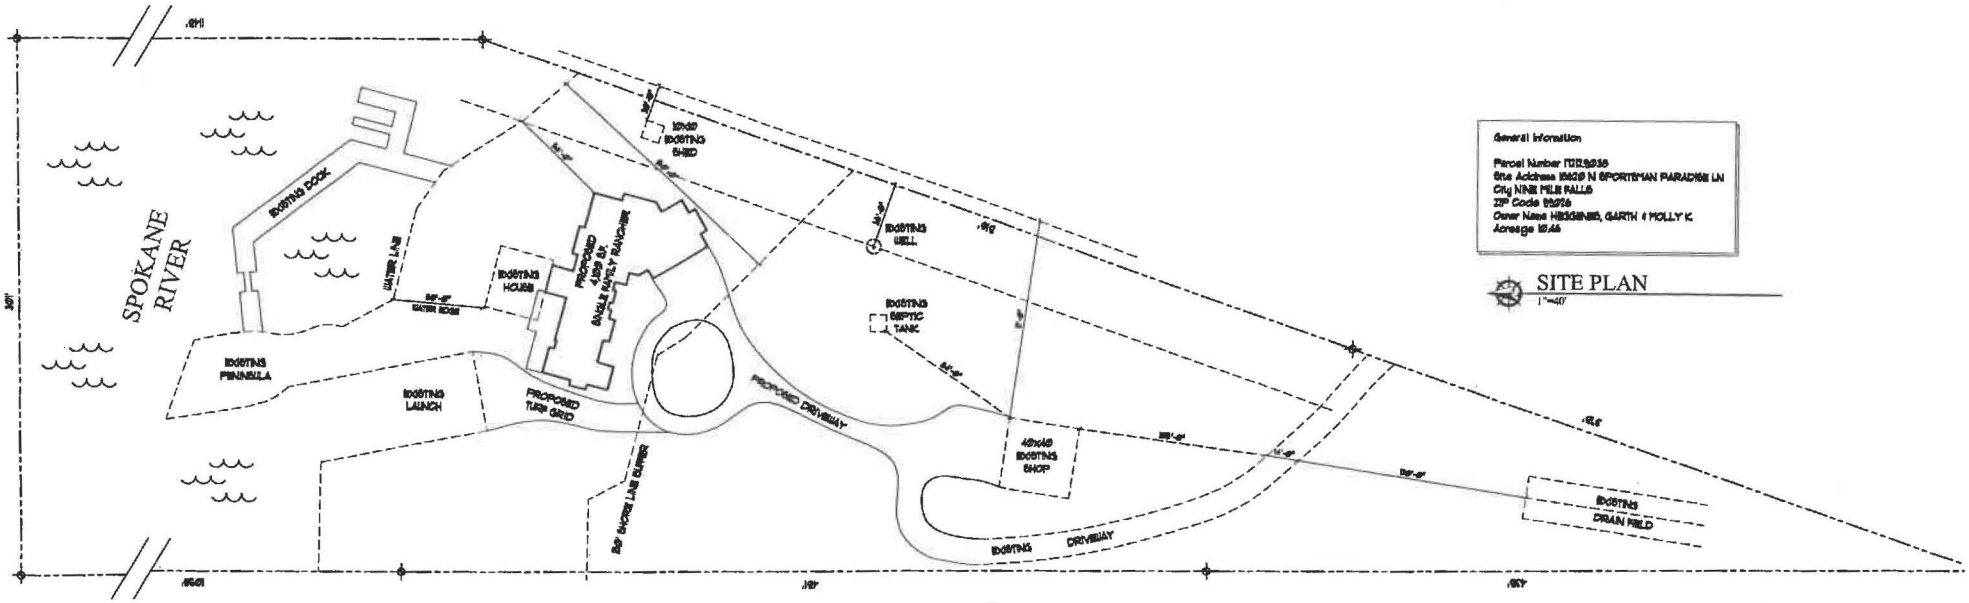
SPOKANE RIVER
EXISTING DOCK
WATER LINE
EXISTING HOUSE
PROPOSED 4,100 SF SINGLE FAMILY RANCHER
EXISTING PENINSULA
EXISTING LAUNCH
PROPOSED TURF GRID
PROPOSED DRIVEWAY
EXISTING WELL
EXISTING SEPTIC TANK
EXISTING SHOP
EXISTING DRIVEWAY
EXISTING DRAIN FIELD
General Information
Parcel Number
Site Address
City NINE MILE FALLS
ZIP Code
Owner Name HEGGENES, GARTH & MOLLY K
Acreage
SITE PLAN
1"=40'