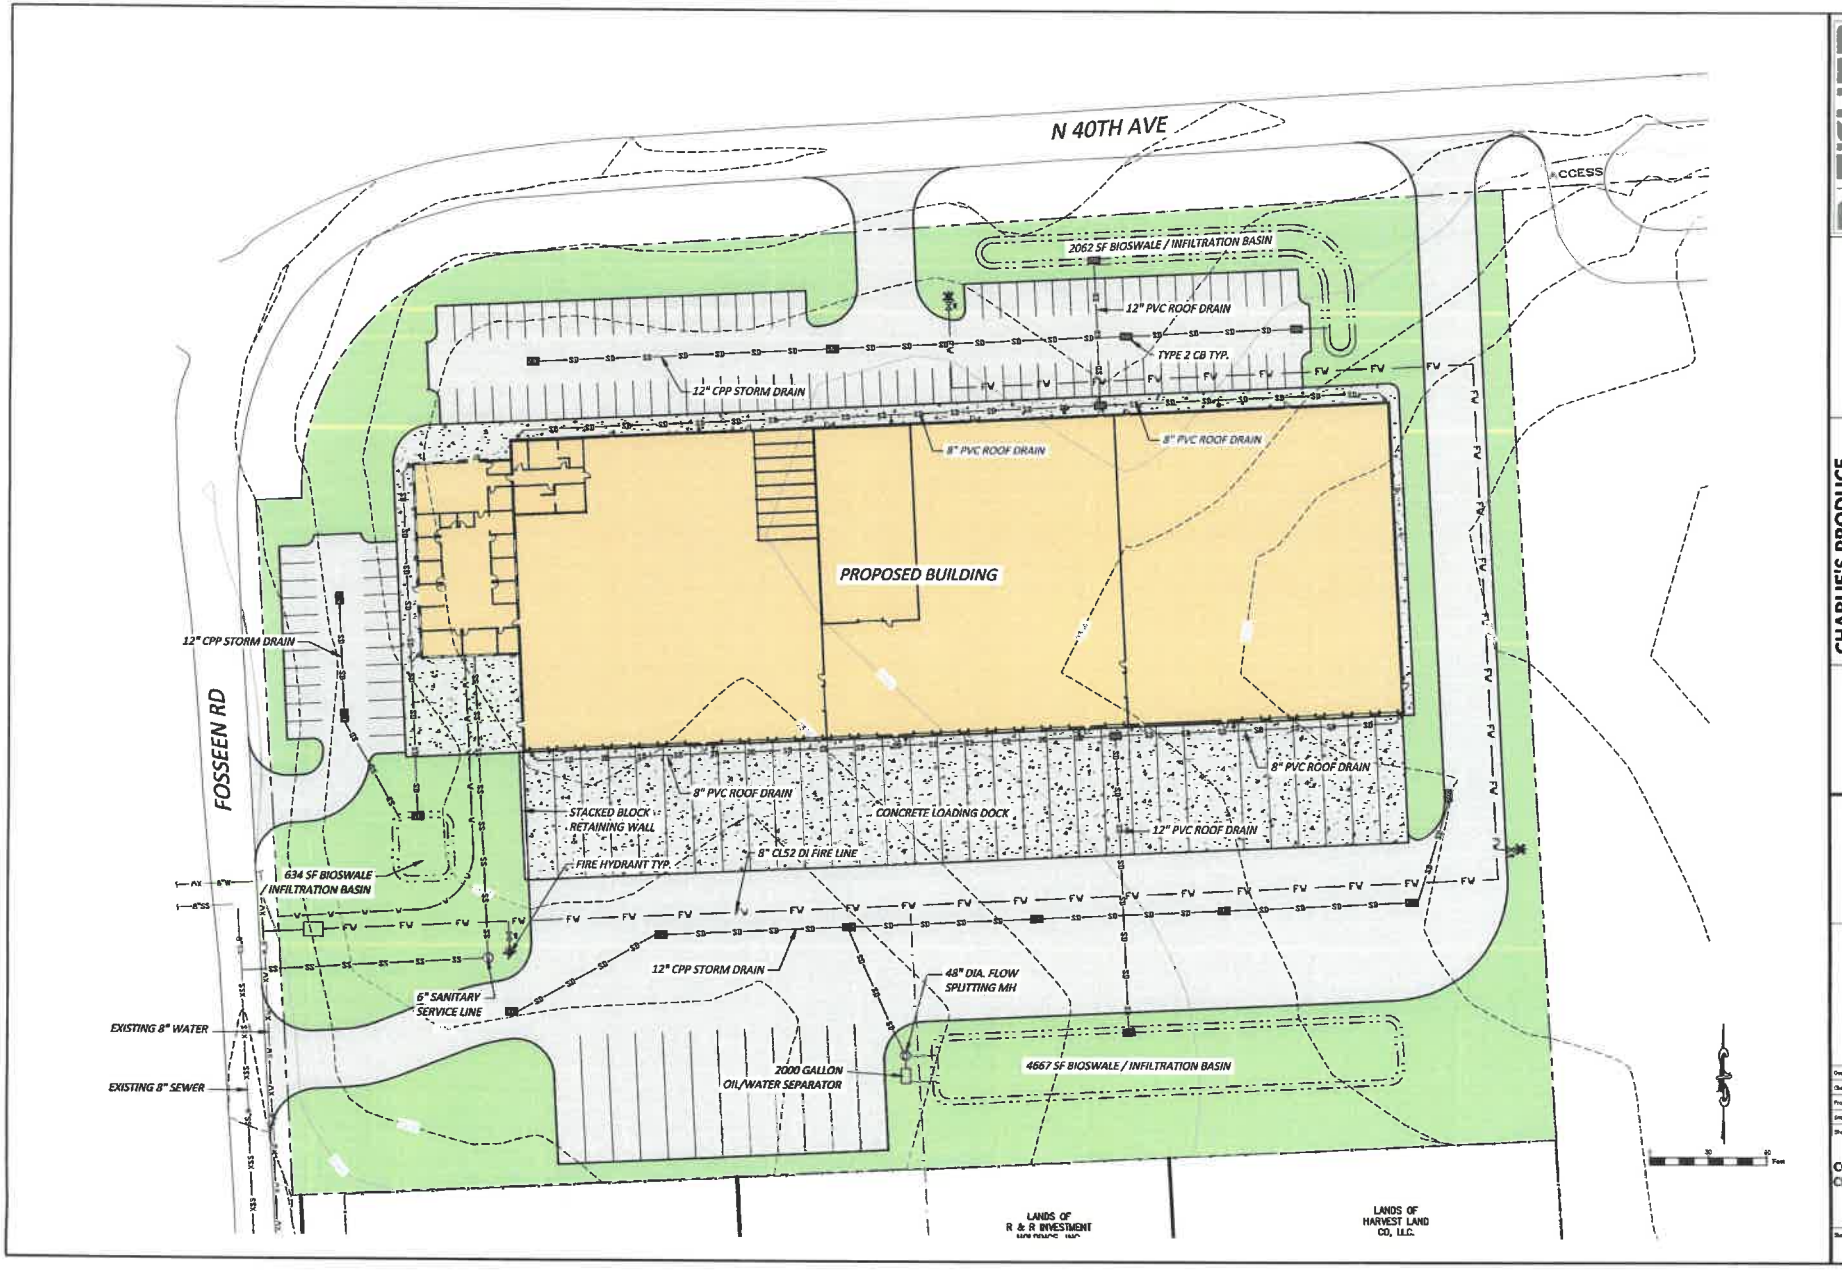

FISHER CONSTRUCTION GROUP

625 Fisher Lane, Burlington, WA 98233
www.fisherccg.com
Ph: 360.757.4004, Fax: 360.757.4005

CHARLIE'S PRODUCE 40TH AVE FACILITY

REV	DATE

ASI	DATE

Robert F. Badgett, Registered Professional Engineer in Construction Mgmt. for Fisher Construction Group, Inc.

ROBERT F. BADGETT — STATE OF WASHINGTON — 57339 — REGISTERED PROFESSIONAL ENGINEER

Designed by: RKB
Checked by: RKB
Project No:
Sheet Title:

CONCEPTUAL CIVIL SITE PLAN

Sheet No:

C100