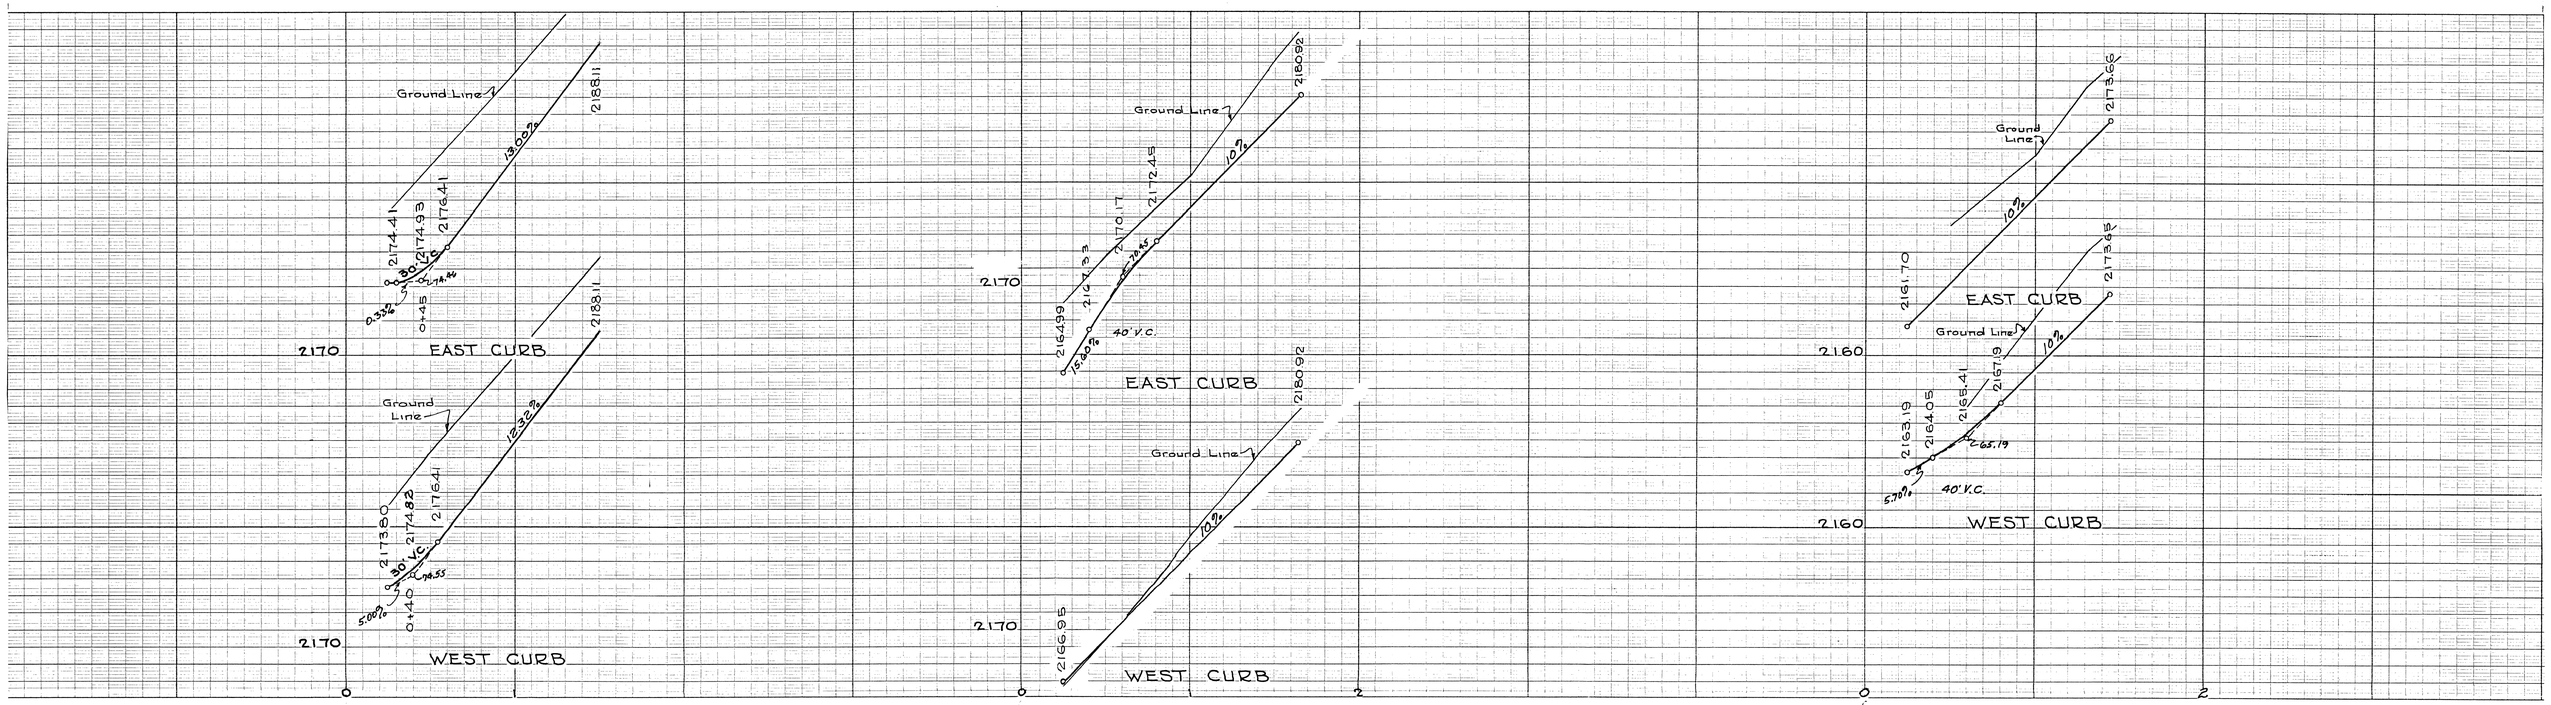

SCALE
HOR: 1" = 40'
Vert: 1" = 4'

SCALE
HOR: 1" = 40'
Vert: 1" = 4'

TBM 2168.53 ~ Nail in Power Pole 35' south of PRC in Toni Rae Drive

SCALE
HOR: 1" = 40'
Vert: 1" = 4'

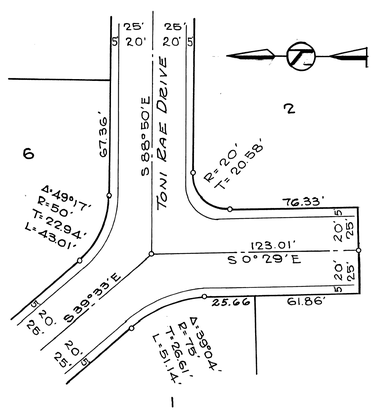

WILDWOOD CIRCLE

WESTIN, FLAGAN, SARGENT & SPAFFORD
Consulting Civil Engineers & Land Surveyors
North 10115 Newport Highway
Spokane, Washington 99218

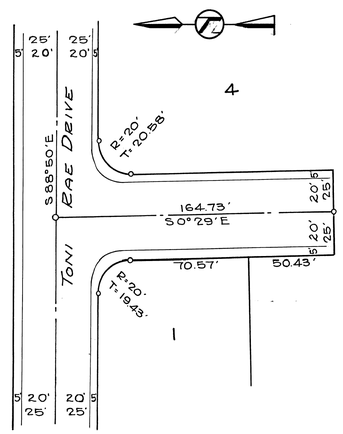

SWEETBRIAR COURT

WESTIN, FLAGAN, SARGENT & SPAFFORD
Consulting Civil Engineers & Land Surveyors
North 10115 Newport Highway
Spokane, Washington 99218

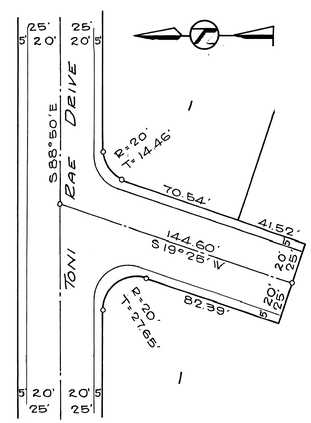

WESTIN, FLAGAN, SARGENT & SPAFFORD
Consulting Civil Engineers & Land Surveyors
North 10115 Newport Highway
Spokane, Washington 99218

FOREST HILLS
2ND ADD
#566-B