LITTLE SPOKANE RIVER PROPERTIES
ROADWAY PLAN & PROFILE

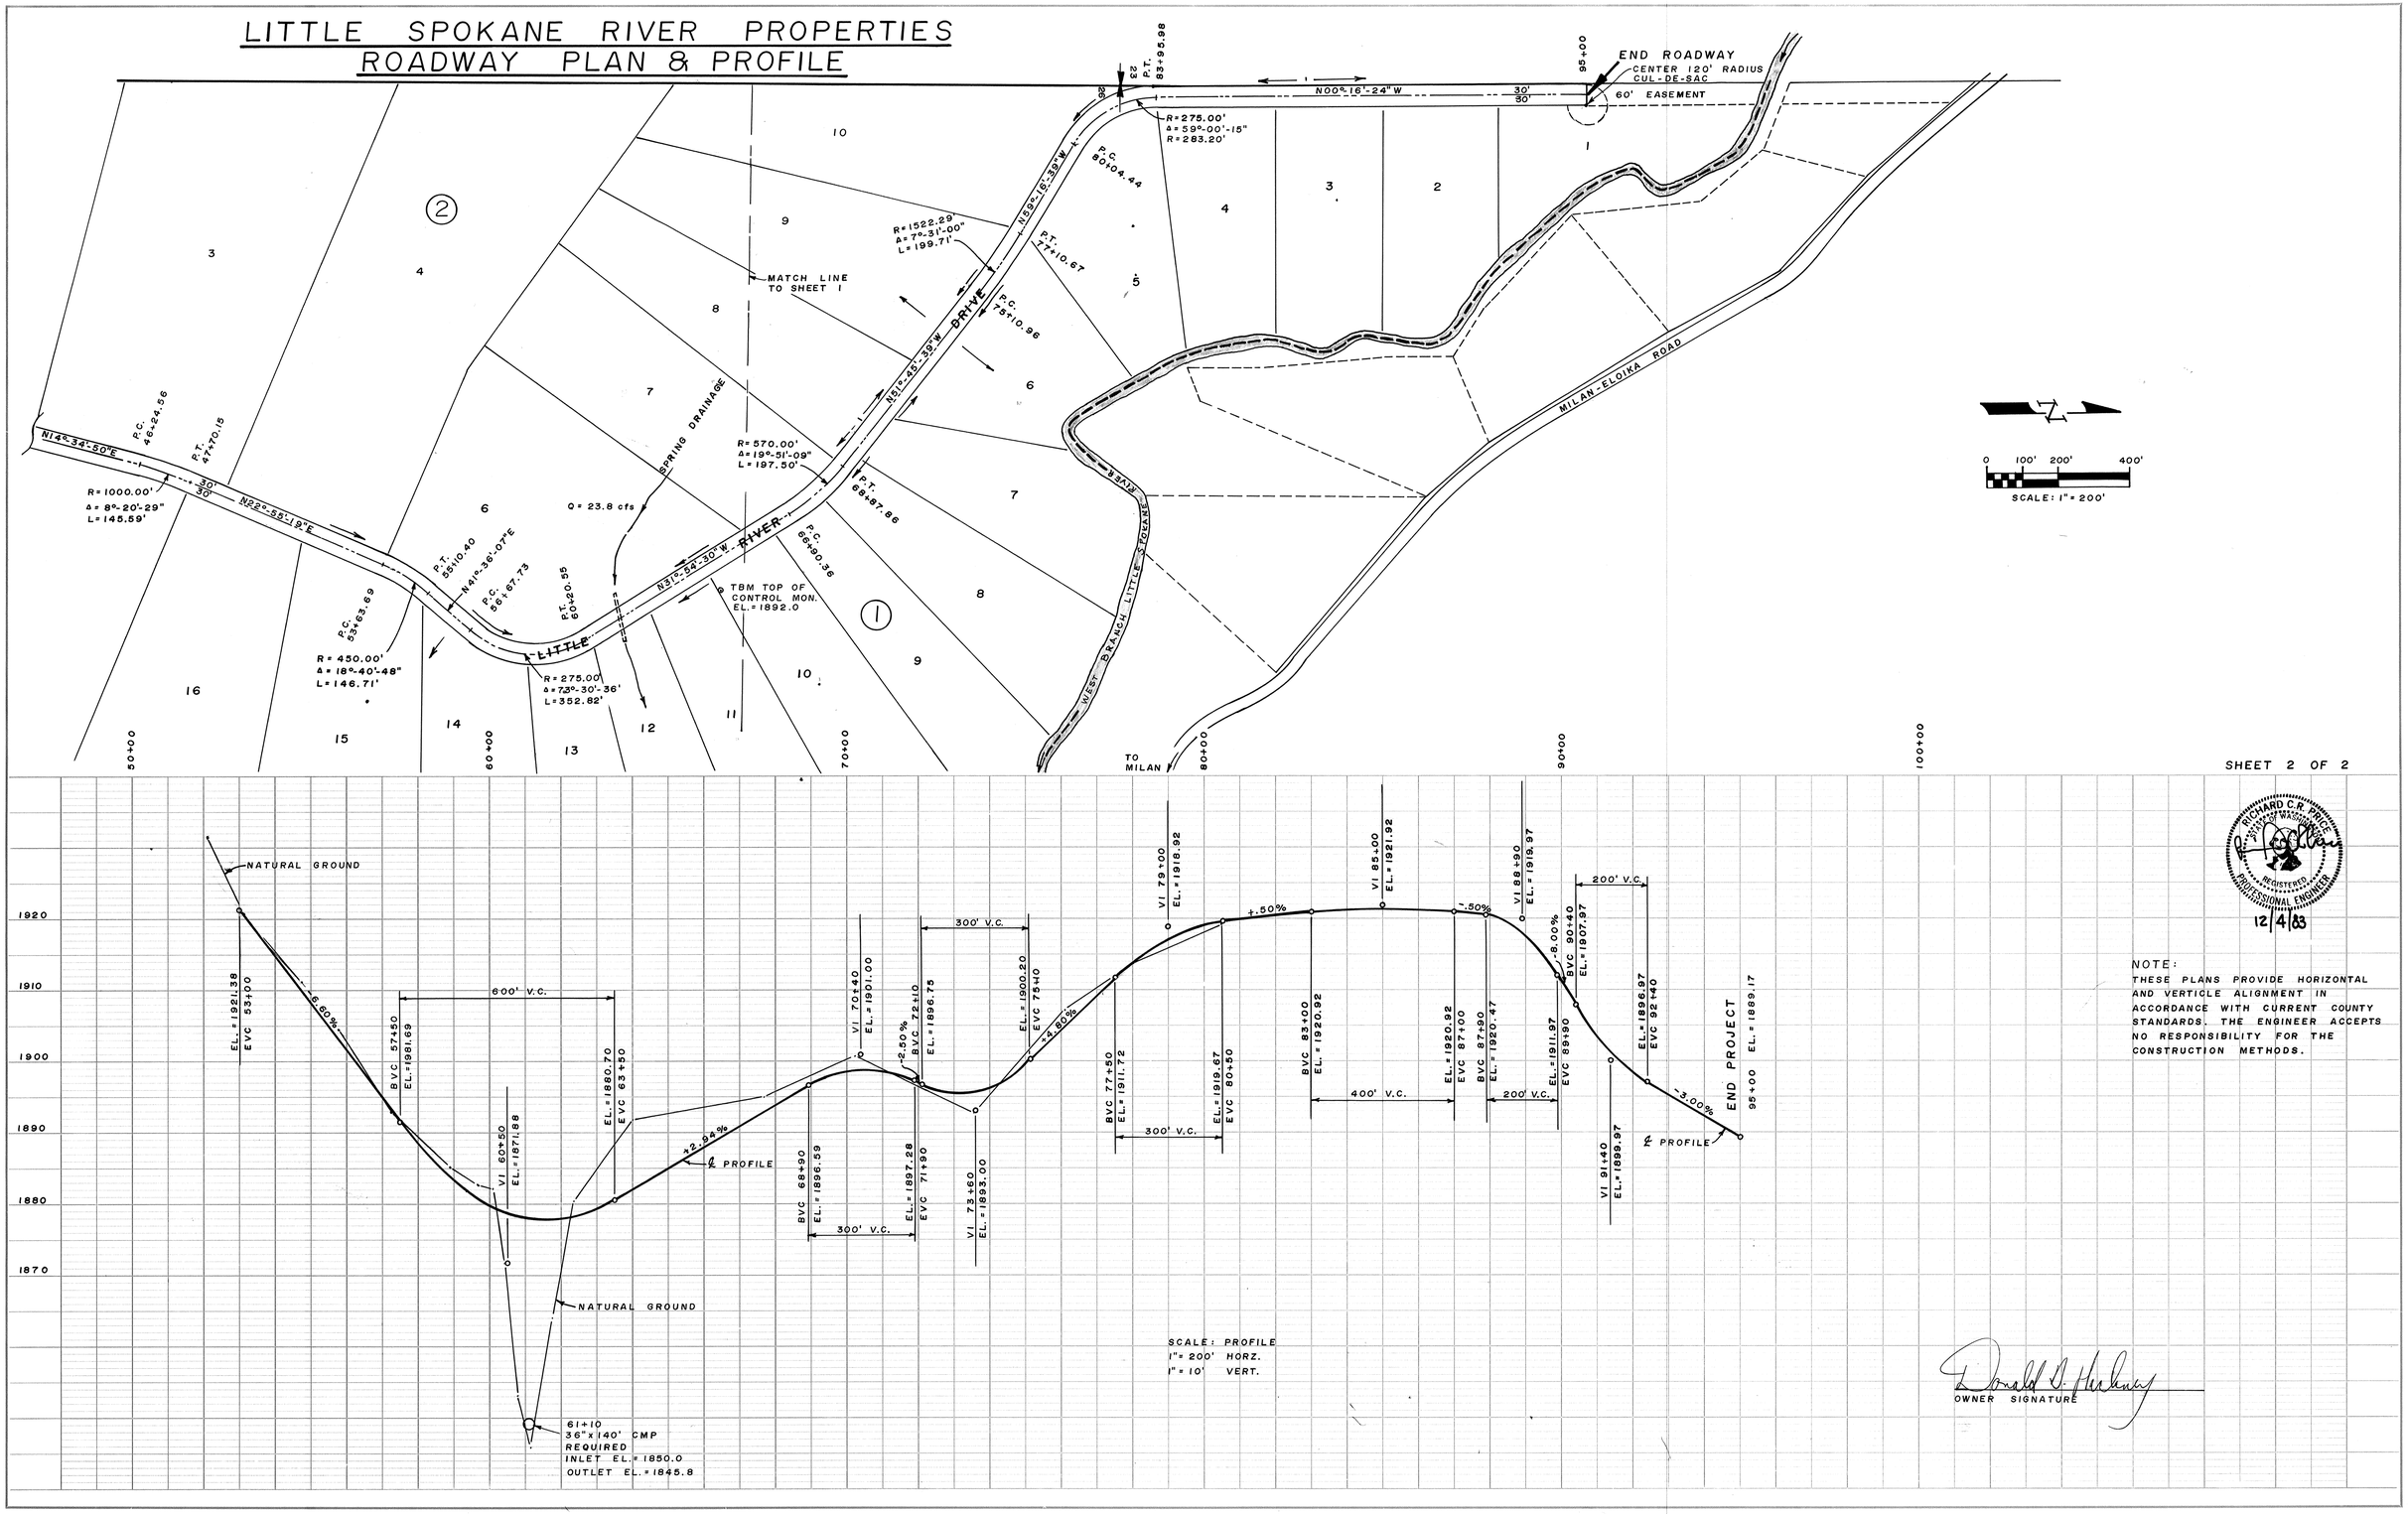

SHEET 2 OF 2

RICHARD C.R. PRICE
STATE OF WASHINGTON
REGISTERED PROFESSIONAL ENGINEER
12/4/83

NOTE:
THESE PLANS PROVIDE HORIZONTAL AND VERTICLE ALIGNMENT IN ACCORDANCE WITH CURRENT COUNTY STANDARDS. THE ENGINEER ACCEPTS NO RESPONSIBILITY FOR THE CONSTRUCTION METHODS.

Donald D. Hackney
OWNER SIGNATURE

PLAN
NOTE BOOK No.
SURVEYED
PLOTTED
ALIGNMENT CHECKED
RT. OF WAY CHECKED
BY
DATE

PROFILE
NOTE BOOK No.
SURVEYED
PLOTTED
GRADES CHECKED
B. M.'s NOTED
STRUCTURE NOTATIONS CHECKED
BY
DATE

K+E PLATE 1, PLAN-PROFILE
KEUFFEL & ESSER CO.
48 7024 MADE IN U.S.A.

LITTLE SPOKANE RIVER PROPERTIES
ROADWAY PLAN & PROFILE
IN SECTIONS 23, 26 & 35, T29N, R43E W.M., SPOKANE COUNTY, WASH.
DECEMBER, 1983

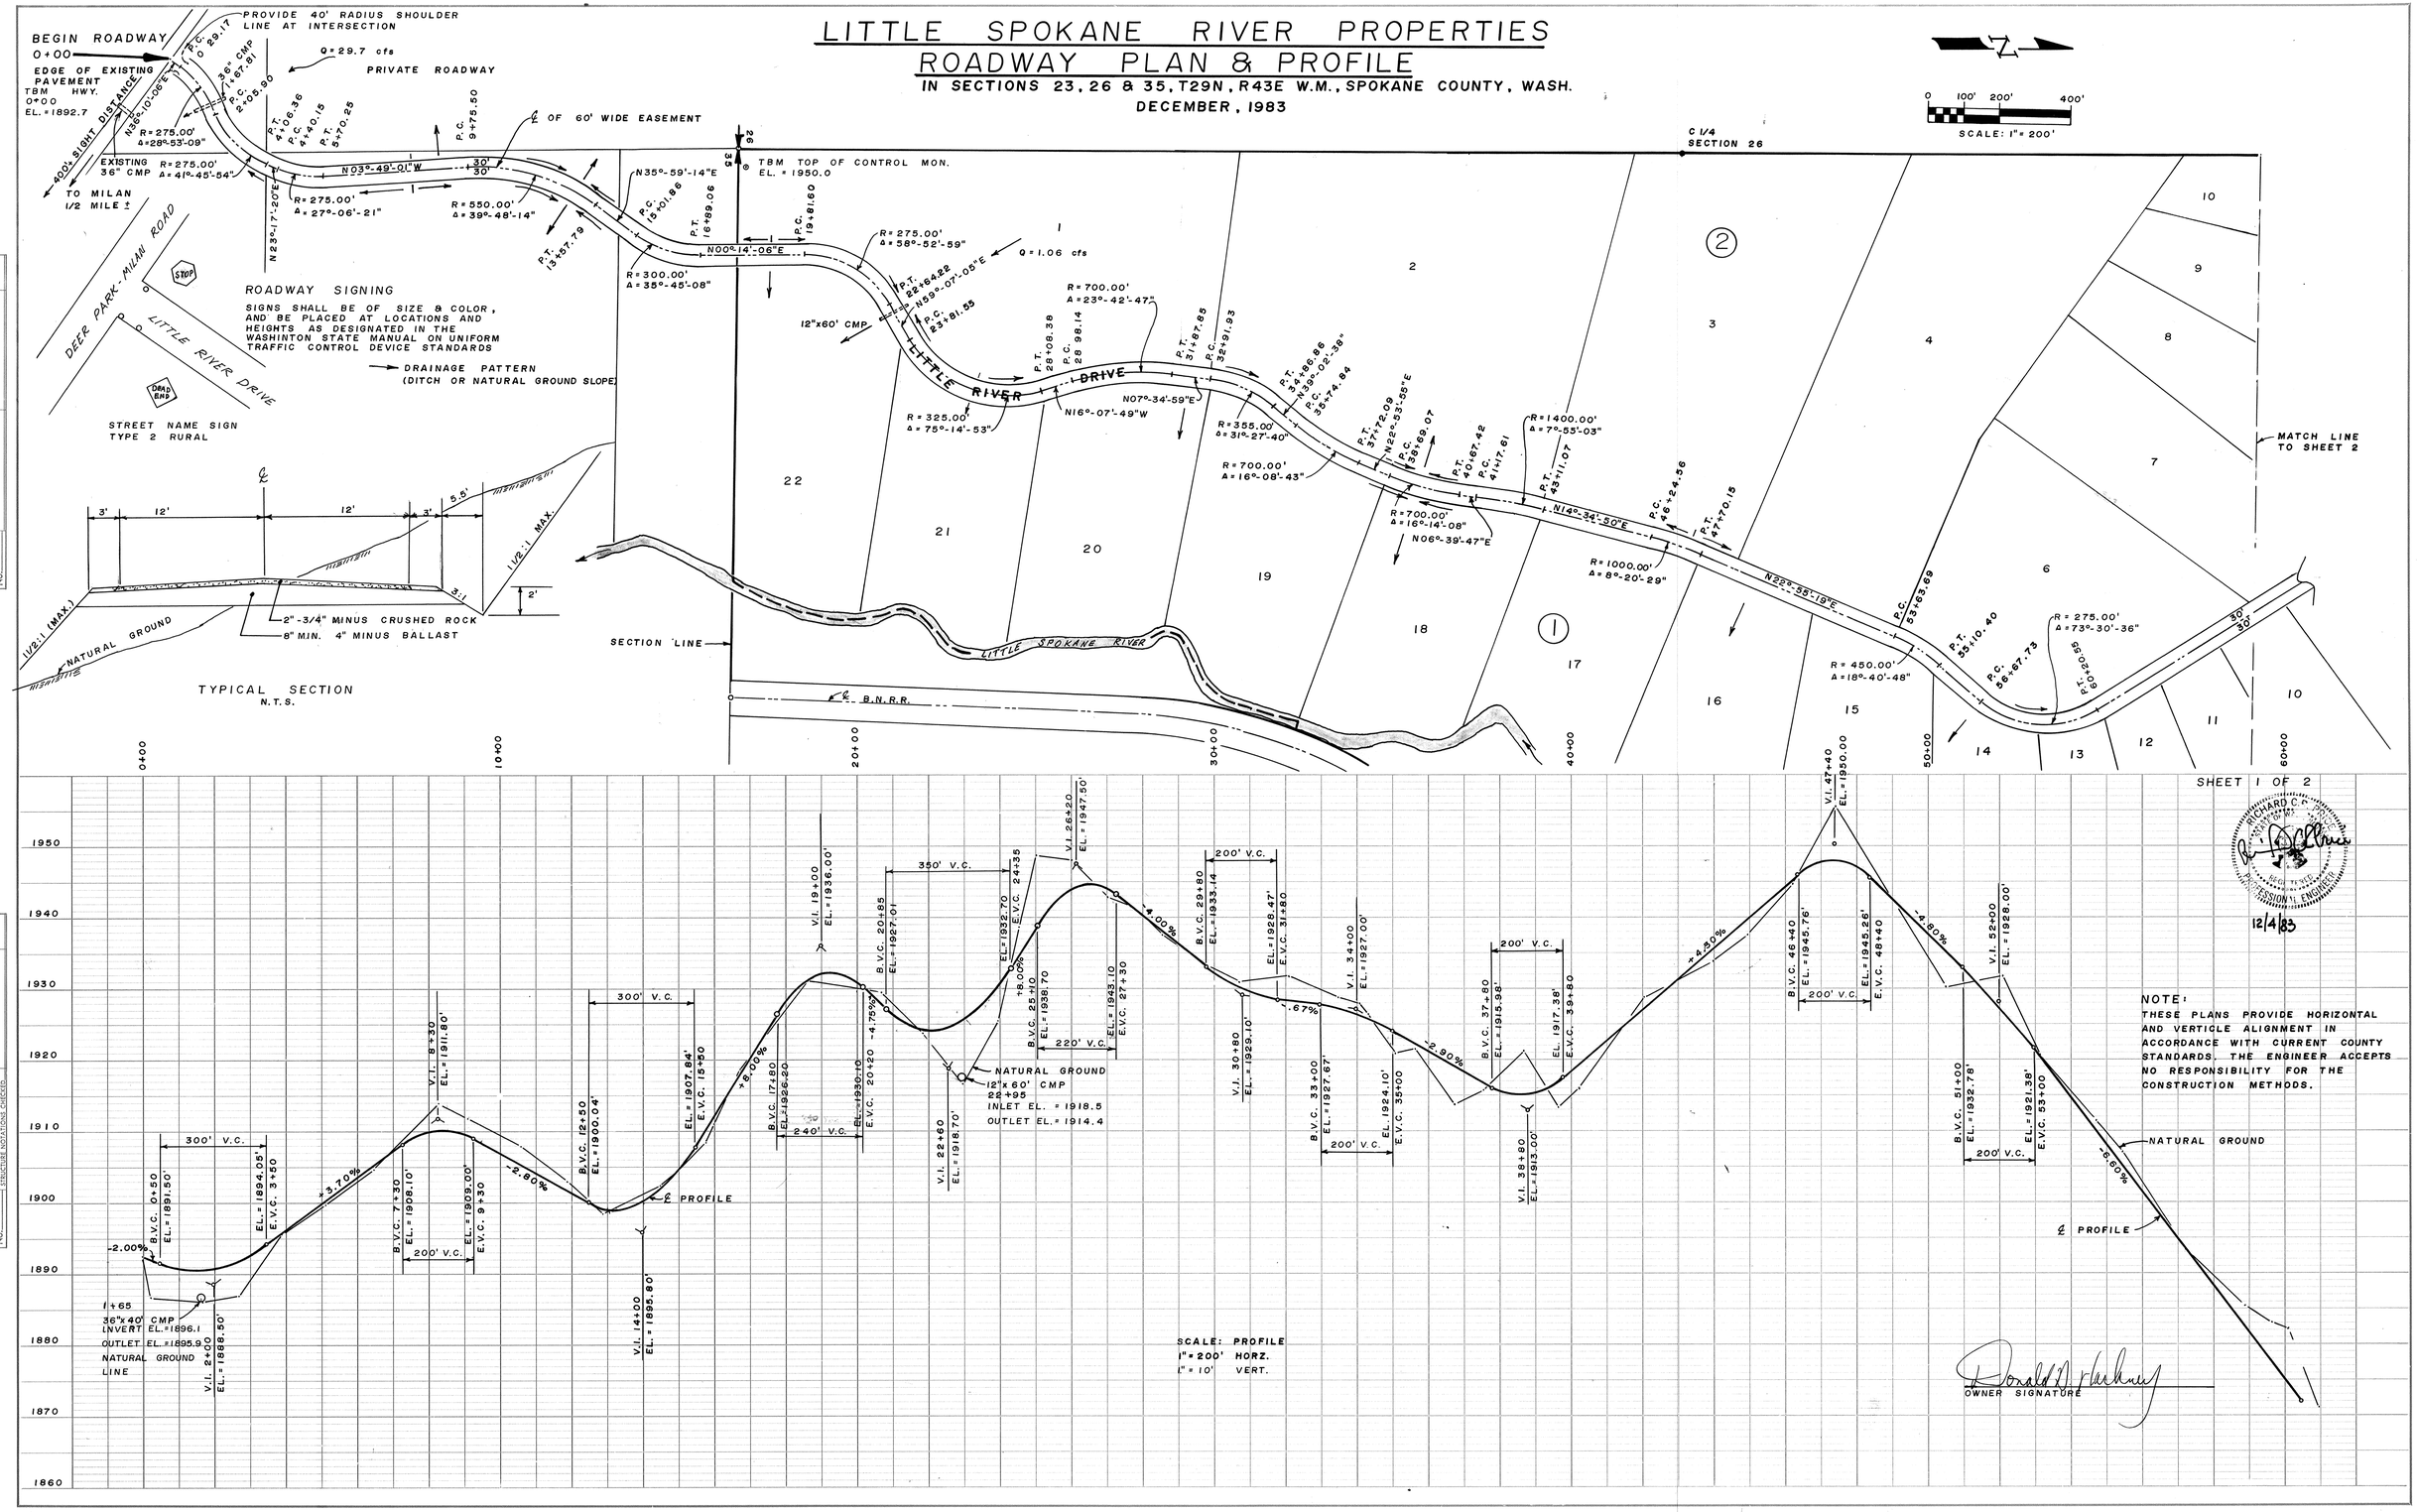

NOTE:
THESE PLANS PROVIDE HORIZONTAL AND VERTICLE ALIGNMENT IN ACCORDANCE WITH CURRENT COUNTY STANDARDS. THE ENGINEER ACCEPTS NO RESPONSIBILITY FOR THE CONSTRUCTION METHODS.

PLAN — NOTE BOOK No. — SURVEYED — PLOTTED — ALIGNMENT CHECKED — RT. OF WAY CHECKED — BY — DATE

PROFILE — NOTE BOOK No. — SURVEYED — PLOTTED — GRADES CHECKED — B. M.'s NOTED — STRUCTURE NOTATIONS CHECKED — BY — DATE

K+E PLATE 1, PLAN-PROFILE KEUFFEL & ESSER CO.
48 7024 MADE IN U.S.A.