COVER SHEET FOR

HIGH POINT - WOODLAND ESTATES

STREET AND STORM DRAINAGE PLANS

NE 1/4, SEC. 31, T. 26 N., R. 44 E., W.M.

SPOKANE COUNTY, WASHINGTON

STREET GENERAL NOTES

THE CONTRACTOR SHALL PROVIDE ALL REFERENCE GRADES AND EQUIPMENT TO CONSTRUCT AND PAVE TO FINISHED PAVEMENT GRADE ALL IMPROVEMENTS AS DETAILED OR CALLED OUT ON THESE PLANS.

1. ALL WORK AND MATERIALS SHALL BE IN CONFORMANCE WITH THE SPOKANE COUNTY STANDARDS FOR ROAD AND BRIDGE CONSTRUCTION (2001), AND AS AMENDED.

2. THE CONTRACTOR IS RESPONSIBLE TO HAVE A VALID EXCAVATION PERMIT ON SITE AT ALL TIMES. THE ISSUANCE OF THE PERMIT WILL REQUIRE THE APPROPRIATE SUBMITTALS OF WORK AND THE PROPERLY REVIEWED OF THOSE ITEMS CONSIDERED IMPORTANT TO EXCAVATE.

3. LOCATIONS OF EXISTING UTILITIES SHOWN IN THE PLANS ARE APPROXIMATE. THE CONTRACTOR SHALL BE RESPONSIBLE FOR VERIFYING ALL LOCATIONS OF UTILITIES. ANY CONFLICTING UTILITIES SHALL BE RELOCATED PRIOR TO CONSTRUCTION OF ROAD AND DRAINAGE FACILITIES.

4. THE CONTRACTOR IS RESPONSIBLE TO HAVE A COMPLETE SET OF THE APPROVED ROAD AND STORM DRAIN PLANS ON THE JOB SITE WHENEVER CONSTRUCTION IS IN PROGRESS.

5. IF THE CONTRACTOR ENCOUNTERS ANY DISCREPANCIES BETWEEN THE PLANS AND/OR THE CONDITIONS ENCOUNTERED, OR IF OBSTRUCTIONS OR GRADE DIFFERENCES EXIST THAT MIGHT HINDER BETTER DESIGN OR IMPROVED FACILITY OPERATION, HE SHALL IMMEDIATELY NOTIFY THE SPOKANE COUNTY ENGINEER (SCE) IN WRITING. THE SCE WILL INVESTIGATE THE SITUATION AND DETERMINE IF A PLAN MODIFICATION IS WARRANTED. ALL WORK SHALL BE PERFORMED AS DETAILED ON THE PLANS AND AS DIRECTED BY THE SCE. ALL WORK SHALL CONFORM TO THE SPOKANE COUNTY STANDARDS FOR ROAD AND BRIDGE CONSTRUCTION (2001), AND AS AMENDED.

6. FOR CONSTRUCTION OF UNDERGROUND UTILITIES (GAS, ELECTRIC, TELEPHONE, CABLE TV, SANITARY SEWER AND/OR WATER), BETWEEN THE BACK OF CURB AND R.O.W. LINE, THE SPOKANE COUNTY STANDARDS SHALL APPLY.

7. PRIOR TO SITE CONSTRUCTION, THE CONTRACTOR IS RESPONSIBLE FOR LOCATING ALL UNDERGROUND UTILITIES. CALL THE UNDERGROUND UTILITY LOCATING SERVICE AT 456-7900 BEFORE YOU DIG!!!

8. THE CONTRACTOR SHALL TAKE ALL MEASURES TO PROTECT ALL EXISTING IMPROVEMENTS, INCLUDING TREES, WHICH ARE NOT SPECIFICALLY DESIGNATED TO BE REMOVED. ANY DAMAGE DONE TO THESE IMPROVEMENTS DURING CONSTRUCTION SHALL BE REPAIRED OR REPLACED AT THE CONTRACTOR'S EXPENSE. NO TREES SHALL BE REMOVED WITHOUT THE APPROVAL OF THE SPOKANE COUNTY ENGINEER. ALL TREES TO BE REMOVED SHALL BE MARKED BY THE CONTRACTOR AND BE APPROVED BY THE SCE PRIOR TO REMOVAL. ON SITES WHERE TREES ARE TO REMAIN, THE CONTRACTOR SHALL NOT STORE EQUIPMENT OR MATERIALS OR PERFORM CONSTRUCTION ACTIVITIES WITHIN THE DRIP LINE OF THE TREES. THE DRIP LINE SHALL BE CONSIDERED TO BE THE AREA UNDER THE OUTERMOST BRANCHES OF THE TREE. THE CONTRACTOR SHALL BE RESPONSIBLE TO PROVIDE TEMPORARY FENCING AROUND THE DRIP LINE OF TREES TO BE PRESERVED TO PREVENT ANY CONSTRUCTION ACTIVITIES WITHIN THE DRIP LINE.

9. THE CONTRACTOR SHALL ENTERTAIN A LICENSED SURVEYOR TO VERIFY THAT THE LOCATION OF MONUMENTS AND THE CORRECT PLANE GRADE EXISTS TO CONSTRUCT PAVEMENT TO DESIGN ELEVATIONS. SHOULD DISCREPANCIES EXIST TO PREVENT THIS, THE CONTRACTOR SHALL BE RESPONSIBLE TO NOTIFY THE SCE IMMEDIATELY. NO CONSTRUCTION SHALL PROCEED UNTIL THE DISCREPANCIES ARE RESOLVED. ANY CONSTRUCTION PERFORMED BEFORE RESOLUTION OF DISCREPANCIES SHALL BE CORRECTED AT THE CONTRACTOR'S EXPENSE.

10. ALL MATERIAL DISPOSED OF OFFSITE SHALL BE PLACED BELOW THE APPROVED GRADE AND SHALL HAVE ADEQUATE COMPACTION.

11. THE ANY CURB GRADES (CBG AND TBG) PLUS FF, FS, ETC. A WASHINGTON STATE LICENSED PROFESSIONAL ENGINEER (PE) SHALL BE SET THAT THE CURB GRADE ARE AS THE LEVELS NOTED ON THE APPROVED PLANS. PRIOR TO HEADBOARD OR CURB MATERIAL OR CONSTRUCTION OF IMPROVEMENTS, THE CONTRACTOR SHALL NOTIFY THE PROFESSIONAL ENGINEER.

STORM DRAINAGE NOTES

1. ALL STREET FLOW AND PONDING SHALL BE CONTAINED WITHIN THE CURB LINE DURING THE 100 YEAR STORM.

2. EXTRA CARE SHALL BE EXERCISED DURING THE CONSTRUCTION OF CURB INLET/CATCH BASINS, DRAINAGE, MANHOLE AND DRAINAGE INSTALLATION. ALL PONDED STORM WATER SHALL INCLUDE ALL SEPARATION SYSTEMS. ALL DRAINAGE FACILITIES SHALL CONFORM TO SPOKANE COUNTY STORM AND GRADES & SITING RULES.

3. ALL "DRY" PONDS SHOWN SHALL BE GRADED, SEEDED PRIOR TO PAVING OF ADJACENT ROADWAYS.

4. CONSTRUCTION SHALL PROVIDE SPOKANE COUNTY WITH AS-BUILT INFORMATION PLANS UPON COMPLETION OF ALL STORM IMPROVEMENTS.

5. FOR CONSTRUCTION OF DRYWELLS, WITHIN PUBLIC RIGHTS-OF-WAY, "PRIVATE" RIGHTS-OF-WAY (PUBLIC ACCESS), OR WITHIN THE BUILDING ENVELOPE AND NOT AS SHOWN ON THE "STANDARD" SPOKANE COUNTY STANDARD DETAIL P-1.10.

6. ALL PONDS WITHIN THE COUNTY RIGHT-OF-WAY, OR THE ADJACENT PROPERTY, SHALL BE CONSTRUCTED AND SHALL BE COMPLETED DURING THE CONSTRUCTION OF THE ROADWAY. THE CONTRACTOR SHALL IMPLEMENT THE NOTES AND DETAILS SHOWN ON THE PLANS. ANY EXCAVATION SHALL BE BACKFILLED AND COMPACTED WITHIN ONE WEEK AFTER EXCAVATION IS COMPLETED. ANY PONDS NOT COMPLETED FOLLOWING THE ROAD PAVING WORK.

7. THE CONTRACTOR SHALL TAKE ALL EFFORTS TO PROTECT ALL DRAINAGE STRUCTURES FROM SILTING. CONTAMINATION AND SHALL BE RESPONSIBLE FOR CLEANING ANY SILTED OR CONTAMINATED STRUCTURES. IN ANY EVENT, THE ENGINEER OF RECORD SHALL CERTIFY THAT ALL CONSTRUCTION WORK IS COMPLETE AND THAT ALL DRAINAGE FACILITIES ARE CLEAN AND FREE OF SILT AND DEBRIS PRIOR TO THE FINAL ACCEPTANCE OF THE PROJECT BY THE SPOKANE COUNTY ENGINEER.

8. ALL UNDERGROUND WORKS (STORM PIPELINES AND ALL APPURTENANCES) SHALL BE INSPECTED BY AN AUTHORIZED REPRESENTATIVE OF THE SPOKANE COUNTY ENGINEER PRIOR TO BACKFILLING OR COVERING. THE CONTRACTOR SHALL NOTIFY THE SCE AT LEAST 24 HOURS IN ADVANCE OF THE TIME WORK WILL BE READY FOR INSPECTION. NO BACKFILLING SHALL BE DONE UNTIL AN APPROVED INSPECTION REPORT HAS BEEN ISSUED BY THE SCE OR HIS REPRESENTATIVE. ANY BACKFILLING DONE PRIOR TO INSPECTION SHALL BE REMOVED AS DIRECTED BY THE SCE.





THE ENGINEER SHALL REQUIRE A TEST PIT EXCAVATED PRIOR TO FINAL APPROVAL TO CONFIRM THE SUITABILITY OF THE NATIVE MATERIAL BELOW THE PERCOLATION SYSTEM WHICH ALSO MEETS OR EXCEEDS THE MINIMUM PERCOLATION RATE OF 10 INCHES PER HOUR.

NAVD'88 DATUM

ESTABLISHED ON-SITE BY GPS
SURVEY PERFORMED BY: LMS
BASED ON TRIMBLE STATION "P"
OF SPOKE CITY DEPT. ESTABLISHED

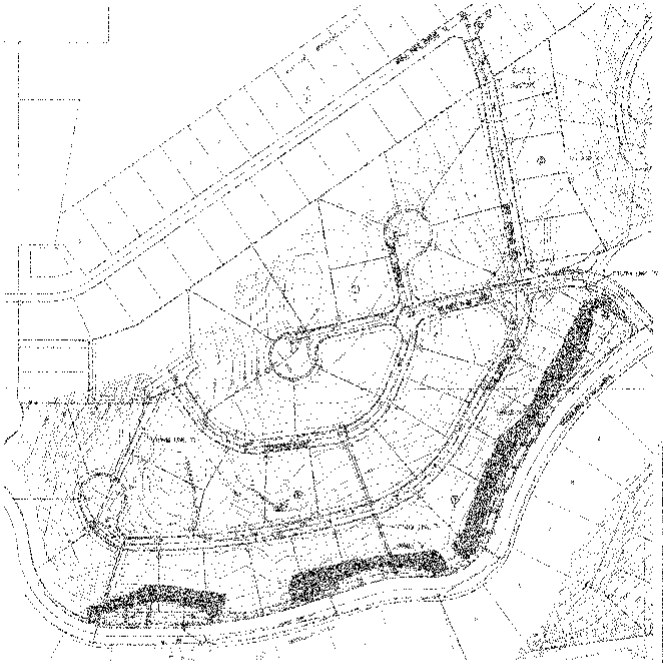

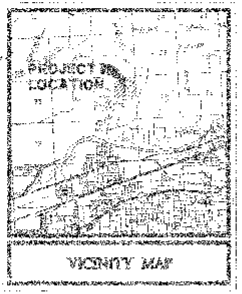

VICINITY MAP

TABLE OF CONTENTS

COVER SHEET	SHEET 1
BLUE CHALICE LANE AND COUNTY STA. 10+00 TO STA. 19+00	SHEET 2
BLUE JEFFREYS LANE AND COUNTY STA. 12+30 TO STA. 17+00.31	SHEET 3
BLACK OAK LANE AND COUNTY STA. 10+00 TO STA. 18+27.39	SHEET 4
COPPERS' LANE AND COUNTY STA. 10+00 TO STA. 13+00.00	SHEET 5
STREET DETAILS	SHEET 6
STREET DETAILS	SHEET 7
STORM LINE "A" PLAN AND PROFILE	SHEET 8
STORM LINE "B" PLAN AND PROFILE	SHEET 9
STORM LINE "C" PLAN AND PROFILE	SHEET 10
POND DETAILS	SHEET 11
POND DETAILS	SHEET 12
DRAINAGE SWALE PLAN AND PROFILE	SHEET 13
STORM DRAINAGE DETAILS	SHEET 14

LEGEND

EXISTING	SYMBOL	PROPOSED

HIGH POINT - WOODLAND ESTATES

TEMPORARY EROSION AND SEDIMENT CONTROL PLAN

SECTION 31, T. 26 N., R. 44 E., W.M.
SPOKANE COUNTY, WASHINGTON

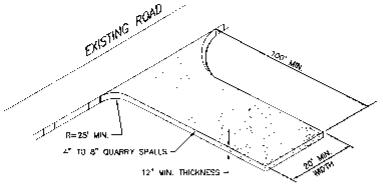

ROCK CONSTRUCTION EXIT
NOT TO SCALE
1

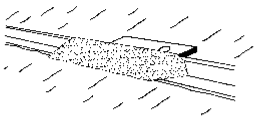

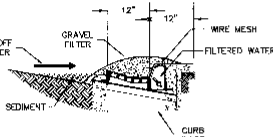

GRAVEL FILTER DETAIL
NOT TO SCALE
2

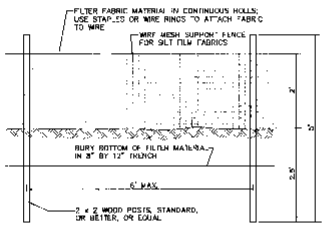

SILT FENCE DETAIL
NOT TO SCALE
3

LEGEND

- SWMM DRAINAGE POND – NO CONCRETE TRUCK WASHOUT. SEE GENERAL NOTES 4 AND 7.
- STORM DRAINAGE STRUCTURE – NO CONCRETE TRUCK WASHOUT. SEE GENERAL NOTES 4 AND 7.
- SILT FENCE. SEE DETAIL 3 AND GENERAL NOTE 5.
- LIMIT OF SOIL DISTURBANCE
- ROCK CONSTRUCTION EXIT. SEE DETAIL 1 AND GENERAL NOTE 6.
- PROPOSED STORM DRAIN INLET
- PROPOSED STORM MANHOLE
- PROPOSED STORM DRYWELL
- PROPOSED STORM DRAIN PIPE
- GRAVEL FILTER AND FILTER FABRIC INLET PROTECTION (GENERAL NOTES 4 AND 7) SEE DETAIL 2.

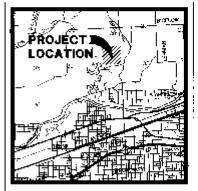

VICINITY MAP

TABLE OF CONTENTS

COVER SHEET	SHEET 1
EROSION CONTROL PLAN	SHEET 2

LEGAL DESCRIPTION

31-26-44 & VISTA PLACE WOODLAND ESTATES UNPLATTED PTN LYING SOUTH OF BULL RNE – WOODLAND EST PUD & SOUTHWEST OF VISTA PLACE – WOODLAND EST PUD & NORTH OF WOODLAND EST & NORTH OF WOODLAND PARK DR LYING WITHIN NE1/4 TOGETHER WITH PORTION LOT 1 BLOCK 2 OF VISTA PLACE WOODLAND ESTATES DESCRIBED AS FOLLOWS: BEGINNING AT THE SE CORNER OF SAID LOT 1, THENCE S54°08'55"W ALONG THE SOUTHERLY LINE OF SAID LOT 1 A DISTANCE OF 124 FEET TO THE MOST SOUTHERLY CORNER OF SAID LOT 1; THENCE N35°51'05"W ALONG THE WEST LINE OF SAID LOT 1 A DISTANCE OF 30 FEET; THENCE N54°08'55"E A DISTANCE OF 20 FEET; THENCE N17°14'07"E A DISTANCE OF 108.24 FEET TO THE POINT OF BEGINNING. ALSO TOGETHER WITH PORTION OF LOT 2 OF BLOCK 1 OF VISTA PLACE WOODLAND ESTATES DESCRIBED AS FOLLOWS: BEGINNING AT THE MOST SOUTHERLY CORNER OF SAID LOT 2; THENCE N35°51'05"W ALONG THE WEST LINE OF SAID LOT 2 A DISTANCE OF 10 FEET; THENCE N54°08'55"E A DISTANCE OF 141.77 FEET TO A POINT ON THE EASTERLY LINE OF SAID LOT 2 AND THE BEGINNING OF A NON-TANGENT CURVE CONCAVE NORTHEASTERLY HAVING A RADIUS OF 164 FEET FROM WHICH POINT A RADIAL LINE BEARS N79°28'57"E; THENCE SOUTHEASTERLY ALONG SAID EASTERLY LINE AND ALONG SAID CURVE THROUGH A CENTRAL ANGLE OF 3°46'30" AN ARC DISTANCE OF 10.50 FEET TO THE SE CORNER OF SAID LOT 2; THENCE S54°08'55"W ALONG THE SOUTHERLY LINE OF SAID LOT 2 A DISTANCE OF 137.44 FEET TO THE POINT OF BEGINNING.

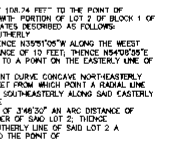

EROSION & SEDIMENT CONTROL
GENERAL NOTES AND INFORMATION

1. A TEMPORARY EROSION/SEDIMENT CONTROL (T.E.S.C.) PLAN IS REQUIRED FOR THIS PROJECT. IMPLEMENTATION OF THE T.E.S.C. PLAN, AND CONSTRUCTION, MAINTENANCE, AND UPGRADING OF THE T.E.S.C. FACILITIES ARE THE RESPONSIBILITY OF THE DEVELOPER UNTIL ALL CONSTRUCTION IS COMPLETED AND ACCEPTED BY SPOKANE COUNTY, OR UNTIL VEGETATION IS ESTABLISHED THROUGHOUT THE SITE, AND ACCEPTED BY SPOKANE COUNTY, WHICHEVER IS LATER.

2. APPROVAL OF THE T.E.S.C. PLAN DOES NOT CONSTITUTE APPROVAL OF ANY OF THE PROPOSED ROAD, STORM DRAINAGE, GRADING OR UTILITY DESIGN ELEMENTS SHOWN ON THE T.E.S.C. PLAN.

3. THE EROSION/SEDIMENT CONTROL MEASURES SHOWN ARE THE MINIMUM REQUIREMENTS FOR THE ANTICIPATED SITE CONDITIONS. THE CONTRACTOR SHALL INSPECT AND MAINTAIN THESE T.E.S.C. MEASURES DAILY, AND SHALL MAINTAIN AND UPGRADE THESE MEASURES AS NECESSARY TO PREVENT SEDIMENT-LADEN WATER FROM EITHER FLOWING OFF SITE, OR INTO NEW/EXISTING STORM DRAINAGE FACILITIES, SUCH AS DRYWELLS, CULVERTS, OR GRAVEL GALLERIES

4. GEOTEXTILE FABRIC IS TO BE PLACED ON THE BOTTOM, SIDES, AND INLETS OF ALL CATCH BASINS AND INLETS UNTIL SUCH TIME THAT THE VEGETATION ON THE SITE IS ESTABLISHED AND THE THREAT OF SEDIMENT DEPOSITION IN TO THE DRAINAGE SYSTEM IS MITIGATED.

5. THE SILT FENCES SHALL BE INSTALLED BY THE CONTRACTOR PRIOR TO OTHER SITE WORK, AND MAINTAINED THROUGHOUT THE DURATION OF CONSTRUCTION.

6. THE CONTRACTOR IS RESPONSIBLE FOR INSTALLING ROCK CONSTRUCTION EXITS AT ANY AND ALL LOCATIONS USED TO ENTER OR EXIT THE PROJECT SITE. SEE DETAIL 1, THIS SHEET.

7. ALL THE CONTRACTOR IS RESPONSIBLE FOR DESIGNATING A LOCATION WHERE CONCRETE TRUCKS AND EQUIPMENT CAN BE WASHED OUT, NOT LOCATED NEAR OR DRAINING INTO A STORM DRAINAGE AREA.

8. PROPERTY OWNER: LANDWORKS DEVELOPMENT LLC, (509) 922-7400
PERMIT APPLICANT: BRYAN WALKER, LANDWORKS DEVELOPMENT LLC, (509) 922-7400
CONTACT PERSON ON SITE: BRYAN WALKER, (509) 922-7400

9. PROJECT LOCATION: IN SPOKANE COUNTY, NORTH OF WOODLAND PARK DRIVE AND WEST OF NORTHWOOD DRIVE, IN SECTION 31, TOWNSHIP 26 NORTH, RANGE 44 EAST, W.M.

10. PROJECT DESCRIPTION: HIGH POINT IS A RESIDENTIAL SUBDIVISION CONSISTING OF 48 LOTS AND WILL REQUIRE CONSTRUCTION OF ROADS, SANITARY SEWER, WATER, AND STORM DRAINAGE FACILITIES. THE IMPROVEMENTS CONSIST OF APPROXIMATELY 3300 LINEAR FEET OF PRIVATE ROADWAY AND CURB.

11. DESCRIPTION OF T.E.S.C. MEASURES: USE OF SILT FENCES, GRAVEL FILTERS AND ROCK CONSTRUCTION EXITS. ALL T.E.S.C. MEASURES MENTIONED ABOVE ARE TEMPORARY AND WILL BE REMOVED AFTER YARDS ARE LANDSCAPED.

12. EXISTING VEGETATION: CONIFERS AND DRYLAND GRASS

13. PLAN PREPARATION DATE: JAN. 12, 2005

14. SOILS: SnB – INTERMILL SILT LOAM, 0 TO 8% SLOPES
SIC – SPOKANE VERY STONY COMPLEX, 0 TO 30% SLOPES
SwE – SPOKANE EXTREMELY ROCKY COMPLEX, 20 TO 70% SLOPES

15. STABILIZATION OF DENUDED AREAS:
ANY DISTURBED AREAS, WHICH WOULD BE LEFT BARE FOR MORE THAN 7 DAYS AND ARE NOT INTENDED TO BE REWORKED WITHIN 30-45 DAYS SHALL BE SEEDED WITH A FAST STARTING NATIVE DRYLAND GRASS SUCH AS ANNUAL RYE, OR APPROVED EQUAL, AT A RATE OF 90 lbs/ACRE.

16. CONTROL OF POLLUTANTS:
ANY SPILLS WILL BE HANDLED ACCORDING TO D.O.E. AND D.O.H. GUIDELINES.

17. SEED MIX:
EXCAVATION AND EMBANKMENT BANKS AND ALL DISTURBED AREAS WILL REQUIRE STABILIZATION WITH HYDROSEEDING METHODS. THE SEED MIXTURE SHALL CONSIST OF THE FOLLOWING GRASS SPECIES:

70% PLKA PERENNIAL RYE
20% DURAN HARD FESCUE
40% COVAR SHEEP FESCUE
15% REUBENS CANADIAN BLUEGRASS

GRASS SEED: 90 LBS. / ACRE
FERTILIZER: 16 16 16 TIMED RELEASE AT 300 LBS. / ACRES

18. ALL SEEDING OF SLOPES SHALL BE PERFORMED IN ACCORDANCE WITH W.S.D.O.T. STANDARD SPECIFICATION'S SECTION 8-01, AND APPENDIX "E" OF THE SPOKANE COUNTY GUIDELINES FOR STORMWATER MANAGEMENT.

MAINTENANCE

1. THE CONTRACTOR SHALL BE RESPONSIBLE FOR INSTALLATION AND MAINTENANCE OF THE TEMPORARY E.S.C. MEASURES.

2. SEDIMENT BARRIERS SHALL BE INSPECTED IMMEDIATELY AFTER EACH RUNOFF-PRODUCING RAINFALL AND AT LEAST DAILY DURING PROLONGED RAINFALL.

3. NECESSARY REPAIRS TO BARRIERS OR REPLACEMENT OF FILTER FABRIC SHALL BE ACCOMPLISHED PROMPTLY.

4. SEDIMENT DEPOSITS SHOULD BE REMOVED AFTER EACH RUNOFF-PRODUCING RAINFALL. DEPOSITS MUST BE REMOVED WHEN THE LEVEL OF DEPOSITION REACHES APPROXIMATELY 1/2 THE HEIGHT OF THE BARRIER.

5. ANY SEDIMENT DEPOSITS REMAINING IN PLACE AFTER THE E.S.C. STRUCTURE IS NO LONGER REQUIRED SHALL BE DRESSED TO CONFORM TO THE EXISTING GRADE, PREPARED AND SEEDED.

6. ALL TEMPORARY AND PERMANENT E.S.C. PRACTICES SHALL BE MAINTAINED AND REPAIRED AS NEEDED TO ASSURE CONTINUED PERFORMANCE OF THEIR INTENDED FUNCTION.

7. ALL TEMPORARY E.S.C. MEASURES SHALL BE REMOVED WITHIN 30 DAYS AFTER FINAL SITE STABILIZATION IS ACHIEVED OR AFTER THE TEMPORARY BMP'S ARE NO LONGER NEEDED. TRAPPED SEDIMENT SHALL BE REMOVED OR STABILIZED ON SITE. DISTURBED SOIL AREAS RESULTING FROM REMOVAL SHALL BE PERMANENTLY STABILIZED.

8. THE CONTRACTOR SHALL BE RESPONSIBLE FOR CLEANING DIRT, MUD AND OTHER CONSTRUCTION DEBRIS WHICH MAY ACCUMULATE ON PAVED STREETS ADJACENT TO THE SITE AS A RESULT OF CONSTRUCTION ACTIVITY. CLEANING SHALL BE DO AN "AS NEEDED" BASIS USING SWEEPING TO REMOVE THE CONSTRUCTION DEBRIS FROM THE STREET.

9. ON-SITE DUST CONTROL SHALL BE ACCOMPLISHED BY USING WATER. APPLICATIONS OF WATER MAY BE REQUIRED SEVERAL TIMES PER DAY DURING CONSTRUCTION ACTIVITY.

CERTIFICATION STATEMENT: I CERTIFY THAT THIS EROSION AND SEDIMENT CONTROL PLAN MEETS THE E.S.C. REQUIREMENTS AS LISTED IN CHAPTER 4.5 OF THE SPOKANE COUNTY GUIDELINES FOR STORMWATER MANAGEMENT.

MARK L. KROSBAR, P.E.

NAVD 88 DATUM
ESTABLISHED ON-SITE BY GPS SURVEY PERFORMED 11/21/00 BASED ON WSDOT MONUMENT GP 33290-143 AND GP 33290-147

THE DESIGN IMPROVEMENTS SHOWN IN THIS SET OF PLANS AND CALCULATIONS CONFORM TO APPLICABLE EDITIONS OF THE SPOKANE COUNTY STANDARDS FOR ROAD AND SEWER CONSTRUCTION AND THE SPOKANE COUNTY GUIDELINES FOR STORMWATER MANAGEMENT. ALL DESIGN DEVIATIONS HAVE BEEN APPROVED BY THE SPOKANE COUNTY ENGINEER. I APPROVE THESE PLANS FOR CONSTRUCTION.

UNDERGROUND SERVICE ALERT
ONE-CALL NUMBER
456-8000
(OR 1 800 332-4848 PART BEFORE YOU DIG)

CAUTION: NOTICE TO CONTRACTOR
THE CONTRACTOR IS SPECIFICALLY CAUTIONED THAT THE LOCATION AND/OR ELEVATION OF EXISTING UTILITIES AS SHOWN ON THESE PLANS IS BASED ON RECORDS OF THE VARIOUS UTILITY COMPANIES AND, WHERE POSSIBLE, MEASUREMENTS TAKEN IN THE FIELD. THE INFORMATION IS NOT TO BE RELIED UPON AS BEING EXACT OR COMPLETE. THE CONTRACTOR MUST CALL THE LOCAL UTILITY LOCATION CENTER AT LEAST 48 HOURS BEFORE ANY EXCAVATION TO REQUEST EXACT FIELD LOCATIONS OF THE UTILITIES. IT SHALL BE THE RESPONSIBILITY OF THE CONTRACTOR TO RELOCATE ALL EXISTING UTILITIES WHICH CONFLICT WITH THE PROPOSED IMPROVEMENTS SHOWN ON THE PLANS.

DEVELOPER'S APPROVAL DATE

CLC ASSOCIATES
12730 E. MARIENTAU PKWY, SUITE 100
LIBERTY LAKE, WA 99019
PHONE: (509) 924-2211
FAX: (509) 924-5943
CLC-WEB.COM

ARCHITECTURE
ENGINEERING PLANNING
LANDSCAPE ARCHITECTURE
LAND SURVEYING

TEMPORARY EROSION CONTROL
HIGH POINT - WOODLAND ESTATES
SPOKANE, WASHINGTON

REGISTERED PROFESSIONAL ENGINEER
MARK L. KROSBAR
STATE OF WASHINGTON
19995
EXPIRES: 6/11/2007

NO.	DESCRIPTION	DATE
1	ORIGINAL SUBMISSION	1/12/05

EROSION CONTROL COVER

PROJECT #: 3040.18
DRAWN BY: LCB
DESIGNED BY: MLK
CHECKED BY: MLK

1 OF 2

THESE PLANS ARE INSTRUMENTS OF PROFESSIONAL SERVICE AND ARE PROTECTED BY COPYRIGHT LAWS AND OTHER RESERVED RIGHTS INCLUDING COMMON LAW. STATUTORY AND OTHER RESERVED RIGHTS INCLUDING COPYRIGHT. THEY MAY NOT BE REPRODUCED OR USED FOR ANY PURPOSES WITHOUT THE WRITTEN CONSENT OF CLC ASSOCIATES, INC.

P-17294 Eng Responsibility

HIGH POINT - WOODLAND ESTATES

TEMPORARY EROSION AND SEDIMENT CONTROL PLAN

SECTION 31, T. 26 N., R. 44 E., W.M.
SPOKANE COUNTY, WASHINGTON

LEGEND

- STORM DRAINAGE POND – NO CONCRETE TRUCK WASHOUT. SEE GENERAL NOTES 4 AND 7, SHEET 1.
- STORM DRAINAGE STRUCTURE – NO CONCRETE TRUCK WASHOUT. SEE GENERAL NOTES 4 AND 7, SHEET 1.
- SILT FENCE. SEE DETAIL 1 AND GENERAL NOTE 5, SHEET 1.
- LIMIT OF SOIL DISTURBANCE
- ROCK CONSTRUCTION ENTRY. SEE DETAL 1 AND GENERAL NOTE 6, SHEET 1.
- PROPOSED STORM DRAIN INLET
- PROPOSED STORM MANHOLE
- PROPOSED STORM DRYWELL
- PROPOSED STORM DRAIN PIPE
- GRAVEL FILTER AND FILTER FABRIC INLET PROTECTION (GENERAL NOTES 4 AND 7, SHEET 1) SEE DETAIL 3, SHEET 1.

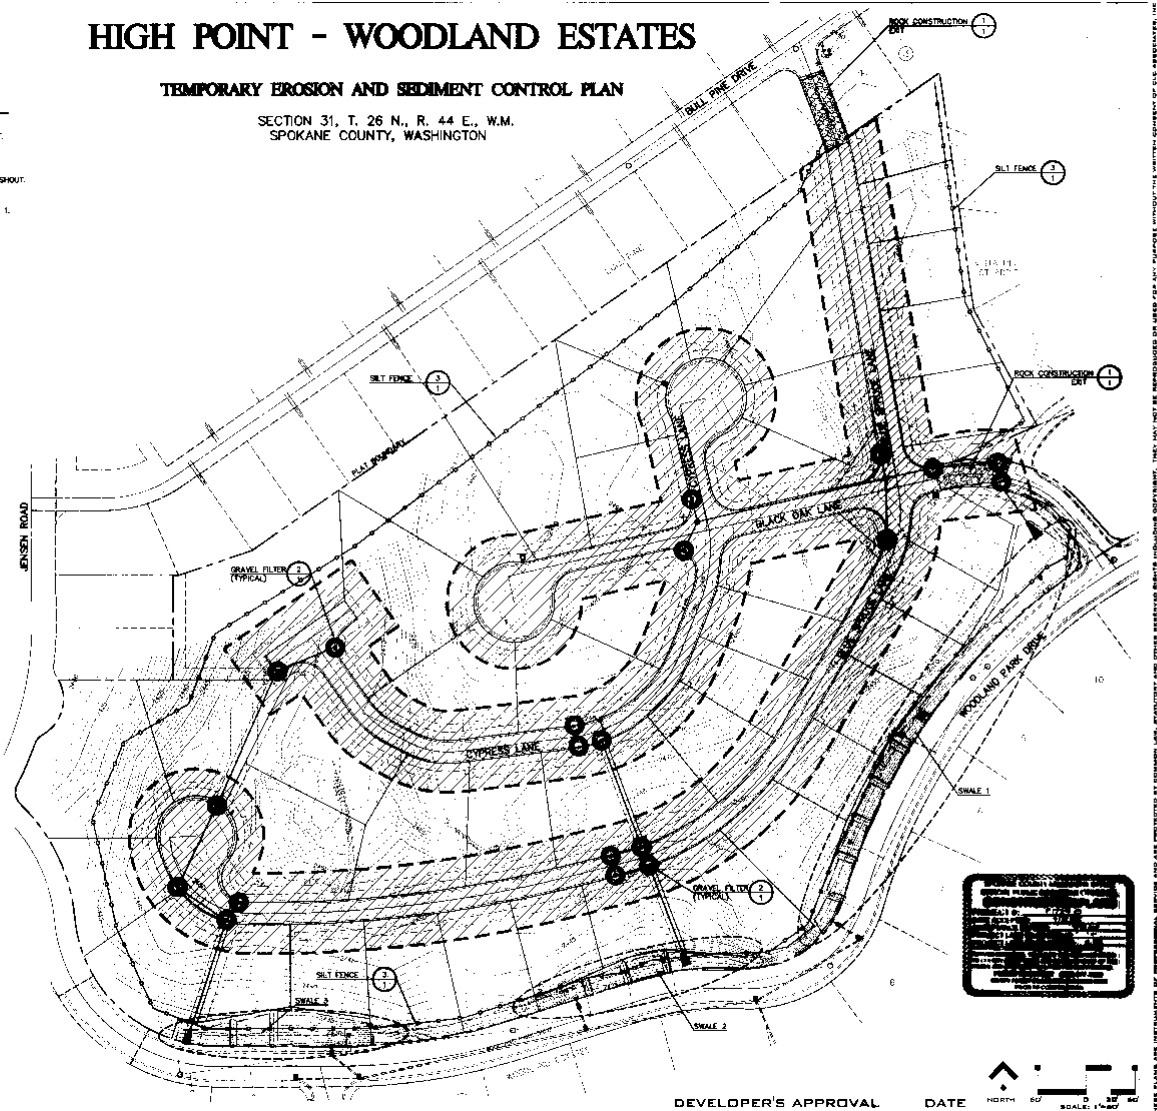

NAVD 88 DATUM
ESTABLISHED ON-SITE BY GPS
SURVEY PERFORMED 11/21/00
BASED ON WSDOT MONUMENT
GP 32290-143 AND GP 33290-147

UNDERGROUND SERVICE ALERT
ONE-CALL NUMBER
456-8000
CALL TWO BUSINESS DAYS BEFORE YOU DIG

CAUTION: NOTICE TO CONTRACTOR

THE CONTRACTOR IS SPECIFICALLY CAUTIONED THAT THE LOCATION AND/OR ELEVATION OF UNDERGROUND UTILITIES AS SHOWN ON THE SP PLANS IS BASED ON RECORDS OF THE VARIOUS UTILITY COMPANIES AND, WHERE POSSIBLE, MEASUREMENTS TAKEN IN THE FIELD. THE INFORMATION IS NOT TO BE RELIED ON AS BEING EXACT OR COMPLETE. THE CONTRACTOR MUST CALL THE LOCAL UTILITY LOCATION CENTER AT LEAST 48 HOURS BEFORE ANY EXCAVATION TO REQUEST EXACT FIELD LOCATIONS OF THE UTILITIES. IT SHALL BE THE RESPONSIBILITY OF THE CONTRACTOR TO RELOCATE ALL EXISTING UTILITIES WHICH CONFLICT WITH THE PROPOSED IMPROVEMENTS SHOWN ON THE PLANS.

DEVELOPER'S APPROVAL DATE

NORTH SCALE: 1"=80'



TEMPORARY EROSION CONTROL
HIGH POINT - WOODLAND ESTATES
SPOKANE, WASHINGTON


NO.	DESCRIPTION	DATE
1	ORIGINAL PREPARATION	9-5-03

EROSION CONTROL PLAN

PROJECT #: 8041.01
DRAWN BY: LDS
DESIGNED BY: ACP
CHECKED BY: MLK

2 OF 2

THESE PLANS ARE INSTRUMENTS OF SERVICE AND ARE PROTECTED BY COPYRIGHT LAW. REVISIONS AND OTHER CHANGES INCLUDING COPYRIGHT. THEY MAY NOT BE REPRODUCED OR USED FOR ANY PURPOSE WHATSOEVER WITHOUT THE WRITTEN CONSENT OF ELE ASSOCIATES, INC

P-1729 'O' Elk Road - Prairie

SEC 31, T. 26 N., R. 44 E. W.M.
SPOKANE COUNTY, WASHINGTON

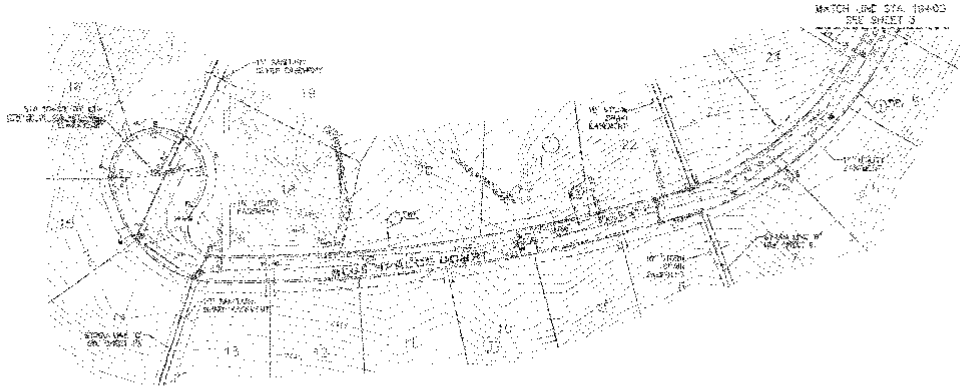

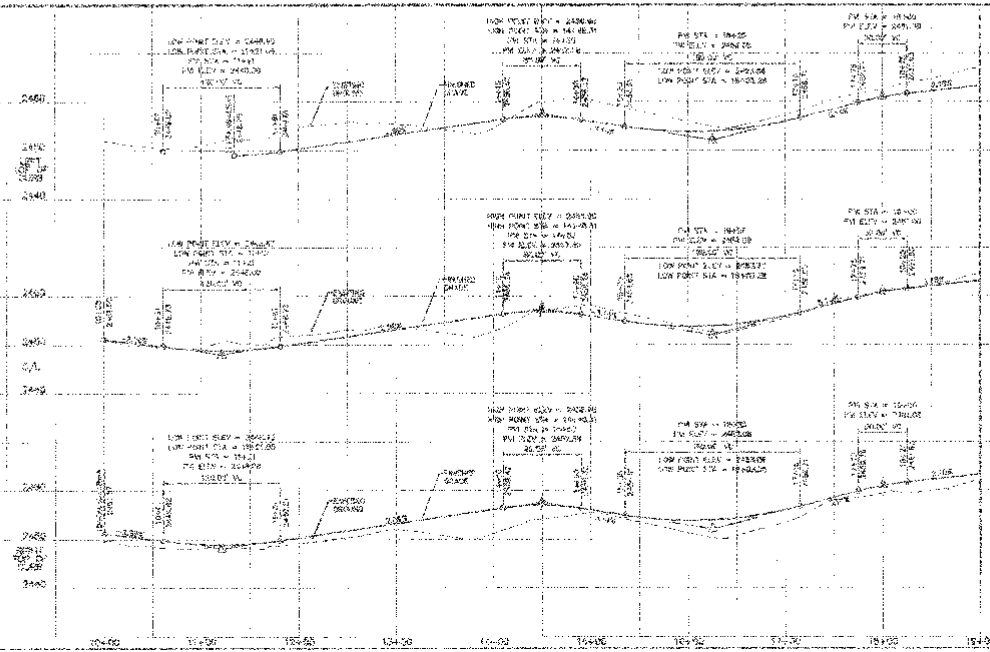

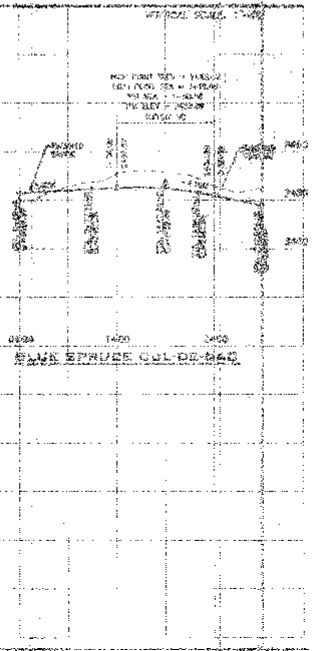

BLUE SPRUCE LANE P & P

2 OF 14

SEC 3, T. 25 N., R. 44 E., W.M.
SPOKANE COUNTY, WASHINGTON

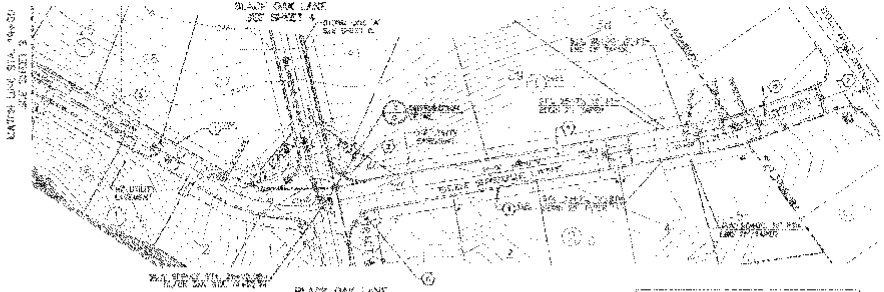

CONSTRUCTION NOTES

1. PER S. SPEC FOR SERVICE CONNECTION DETAILS
2. SEE SHEET 4 FOR TYPICAL CROSS SECTION
6. MAINTAIN 10' SEPARATION BETWEEN SEWER AND WATER MAINS

CURVE TABLE

SEC 8, T. 26 N., R. 44 E., W.M.
SPOKANE COUNTY, WASHINGTON

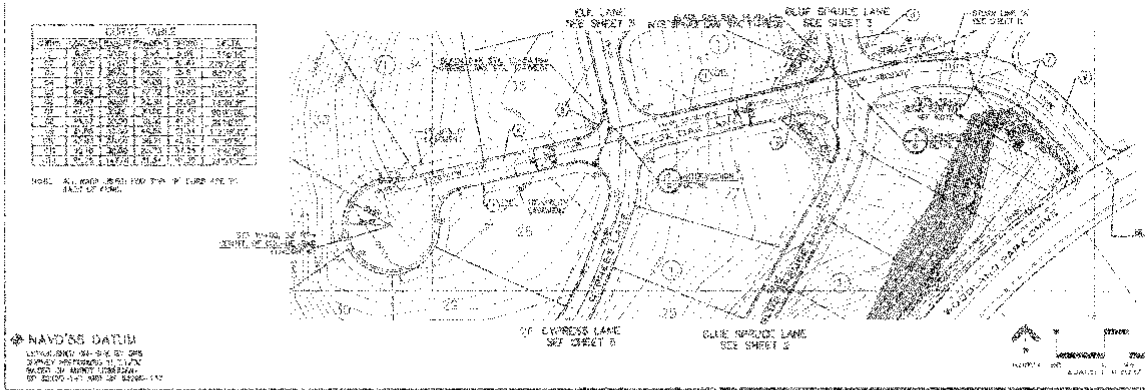

CONSTRUCTION NOTES

GENERAL NOTES

NAVD'88 DATUM

DEVELOPER'S APPROVAL DATE

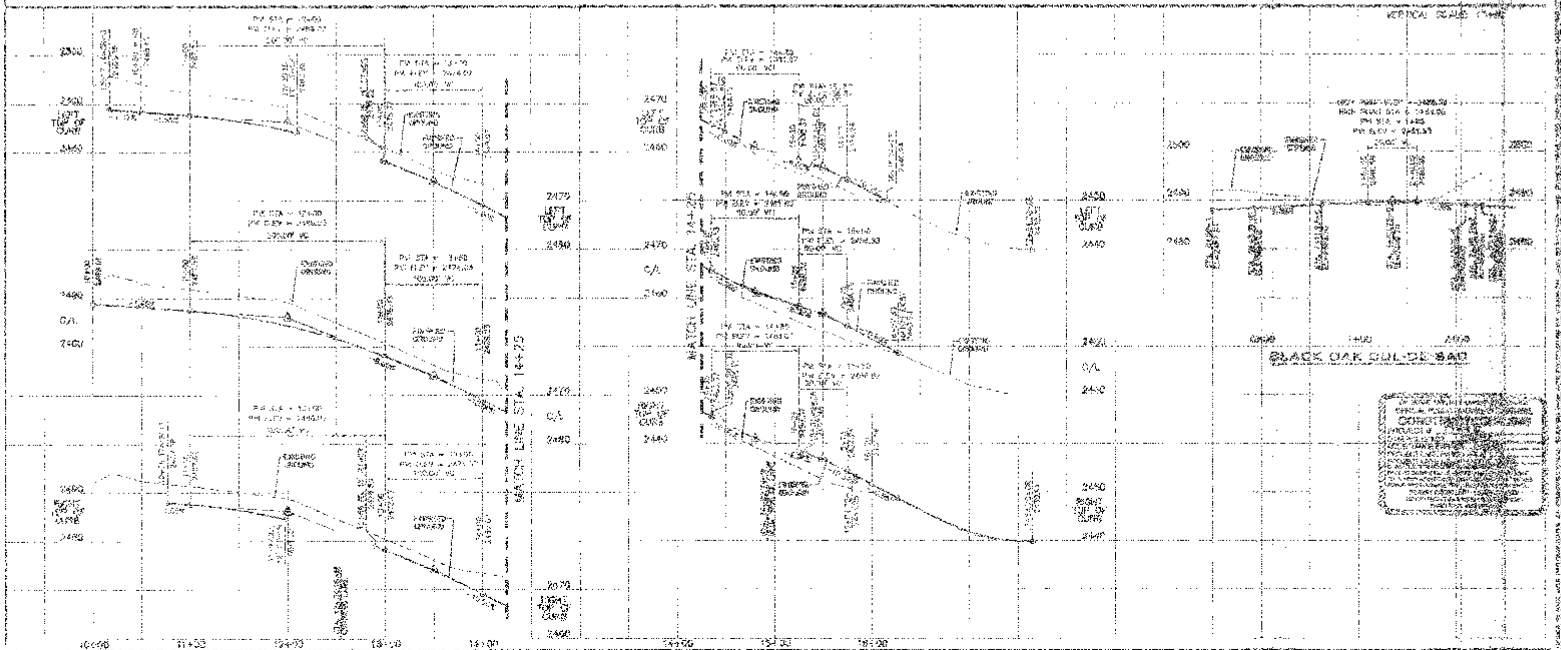

BLACK OAK LANE & COURT
STA. 10+50 TO STA. 15+77.34
SPOKANE COUNTY, WASHINGTON

BLACK OAK LN PLAN & PROFILE

SEC 8, T 26 N, R 44 E, WM
SPOKANE COUNTY, WASHINGTON

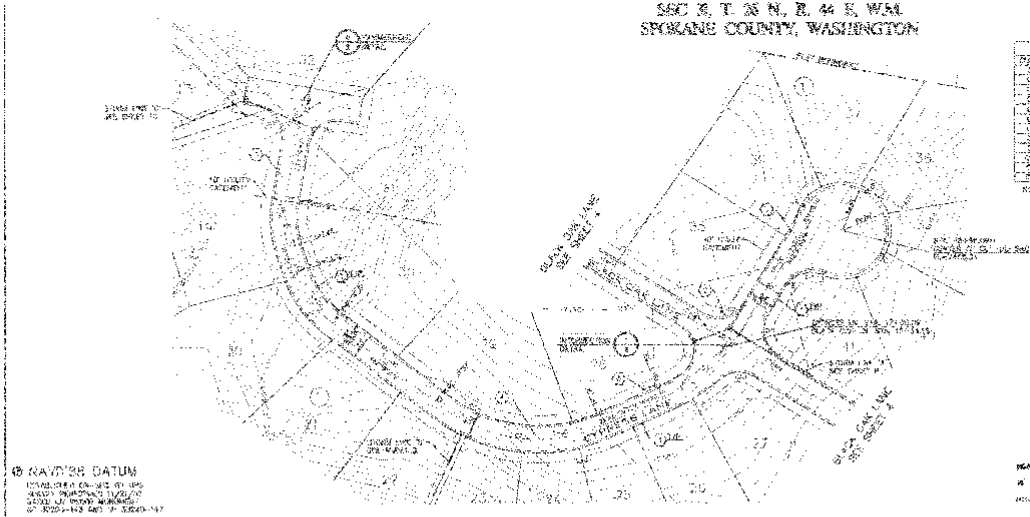

CURVE TABLE					
NOTE: ALL ROAD WIDTH FOR TYPE 'A' CROSS ARE TO BACK OF CURB

CONSTRUCTION NOTES

1. SEE A.C.P.D. FOR STANDARD STREET SECTIONS (A.C.P.D. PLAN C-1)
2. REMOVE AND INSTALL CB TO MEET NEW GRADE PER SPOKANE COUNTY AND WSDOT STANDARDS
3. REMOVE AND INSTALL TRIAD SWT AND VALVE PER SPOKANE COUNTY AND WSDOT STANDARDS
4. INSTALL 4" EVENT T PER TYPICAL DRAIN DETAIL

GENERAL NOTES

1. ALL LOT, TRACT, & PARCEL CORNERS SHALL BE MONUMENTED PER LAND SURVEYING STANDARDS AND SURVEYED BY A REGISTERED LAND SURVEYOR IN THE STATE OF WASHINGTON. ALL MONUMENTS SHALL BE SET AFTER FINAL GRADING AND PAVING HAS BEEN COMPLETED.

(A) NAVD'88 DATUM

DEVELOPER'S APPROVAL DATE

VERTICAL SCALE: 1"=5'

HIGH POINT ELEV = 2470.00
HIGH POINT STA = 10+81.40
PVI STA = 10+40
PVI ELEV = 2470.00
LOW POINT ELEV = 2468.00
LOW POINT STA = 10+98.80
PVI STA = 10+40
PVI ELEV = 2470.00

CYPRESS CUL-DE-SAC

CONSTRUCTION PLANS
FOR
HIGH POINT
WOODLAND ESTATES
CYPRESS LANE & COURT
STA. 10+00.00 TO STA. 18+65.09
SPOKANE COUNTY, WASHINGTON

CYPRESS LANE PLAN & PROFILE

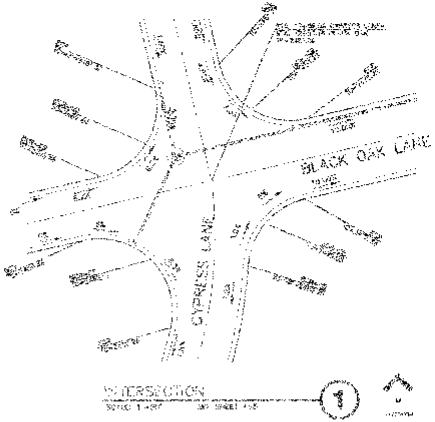

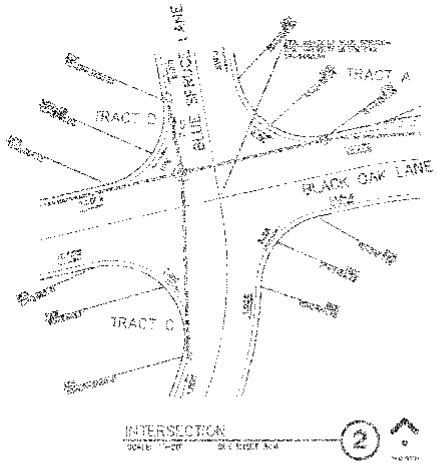

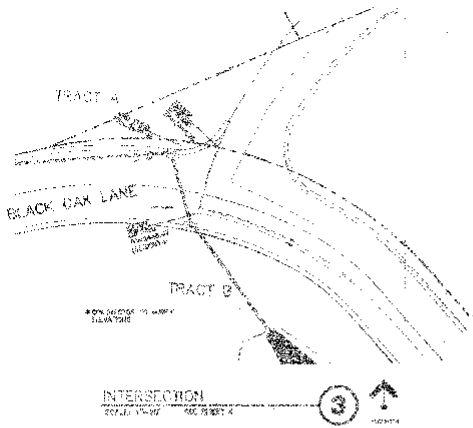

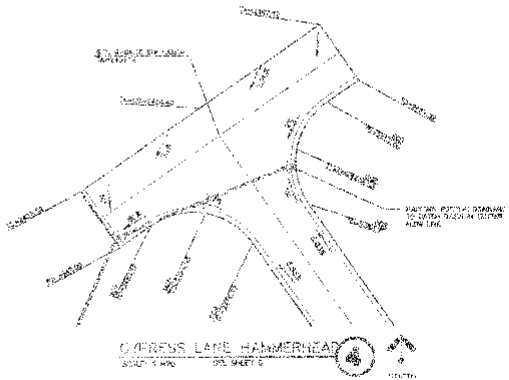

CONSTRUCTION PLANS

DEVELOPER'S APPROVAL DATE

HIGH POINT - WOODLAND ESTATES

STREET DETAILS

6 OF 14

NAVD '88 DATUM

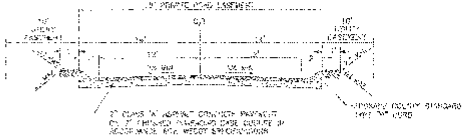

TYPICAL 26' PRIVATE ROAD CROSS SECTION — 1

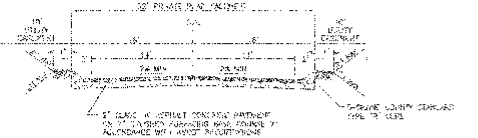

TYPICAL 22' PRIVATE ROAD CROSS SECTION — 2

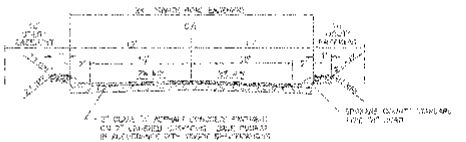

TYPICAL 24' PRIVATE ROAD CROSS SECTION — 3

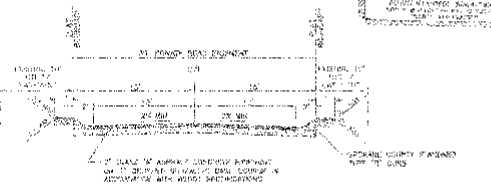

TYPICAL 30' PRIVATE ROAD CROSS SECTION — 4

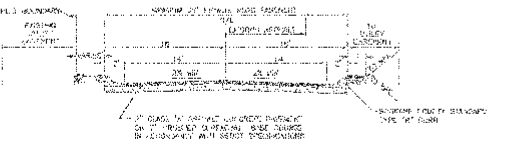

PRIVATE ROAD CROSS SECTION WITH VARYING R.O.W. — 5

NAVD '88 DATUM

DEVELOPER'S APPROVAL — DATE

HIGH POINT - WOODLAND ESTATES
DETAIL SHEET
STREET AND SEDIMENT CONTROL PLANS

STREET DETAILS

SEC 8, T. 25 N., R. 44 E. W.M.
SPOKANE COUNTY, WASHINGTON

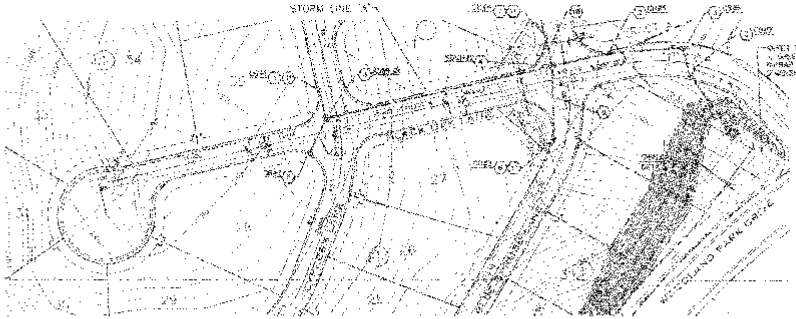

CONSTRUCTION NOTES

1. INSTALL TYPE 1 CATCH BASIN WITH TYPE 1 FRAME AND GRATE PER STANDARD PLANS C-2, C-3 AND C-4.
2. INSTALL TYPE 2 CATCH BASIN WITH TYPE 2 FRAME AND GRATE PER SPOKANE COUNTY STANDARD PLANS C-1, C-3 AND C-12.
3. INSTALL CURVE BOX PER A DRY CREEK BOX TYPE (SEE PLAN AND PROFILE) STANDARD PLANS C-20 & C-40. INSTALL WITH LONG DIMENSION OF BOX PERPENDICULAR TO CURB.
4. INSTALL TYPE 1 CATCH MANHOLE PER SPOKANE COUNTY STANDARD PLAN C-7.
5. INSTALL 24" WIDE SLOTTED CURB INLET ON TYPE 3 GRADE BREAK WITH TYPE 1 FRAME AND GRATE PER SPOKANE COUNTY STANDARD PLANS C-1, C-3, AND C-12.
6. INSTALL 24" WIDE SLOTTED CURB INLET ON TYPE 3 GRADE BREAK WITH TYPE 2 FRAME AND GRATE PER SPOKANE COUNTY STANDARD PLANS C-1, C-3, AND C-12.
10. CONSTRUCT CURB CUT IN TEMP. TURNAROUND PER DETAIL 1, SHEET 13.

NAVD 88 DATUM

DEVELOPER'S APPROVAL DATE

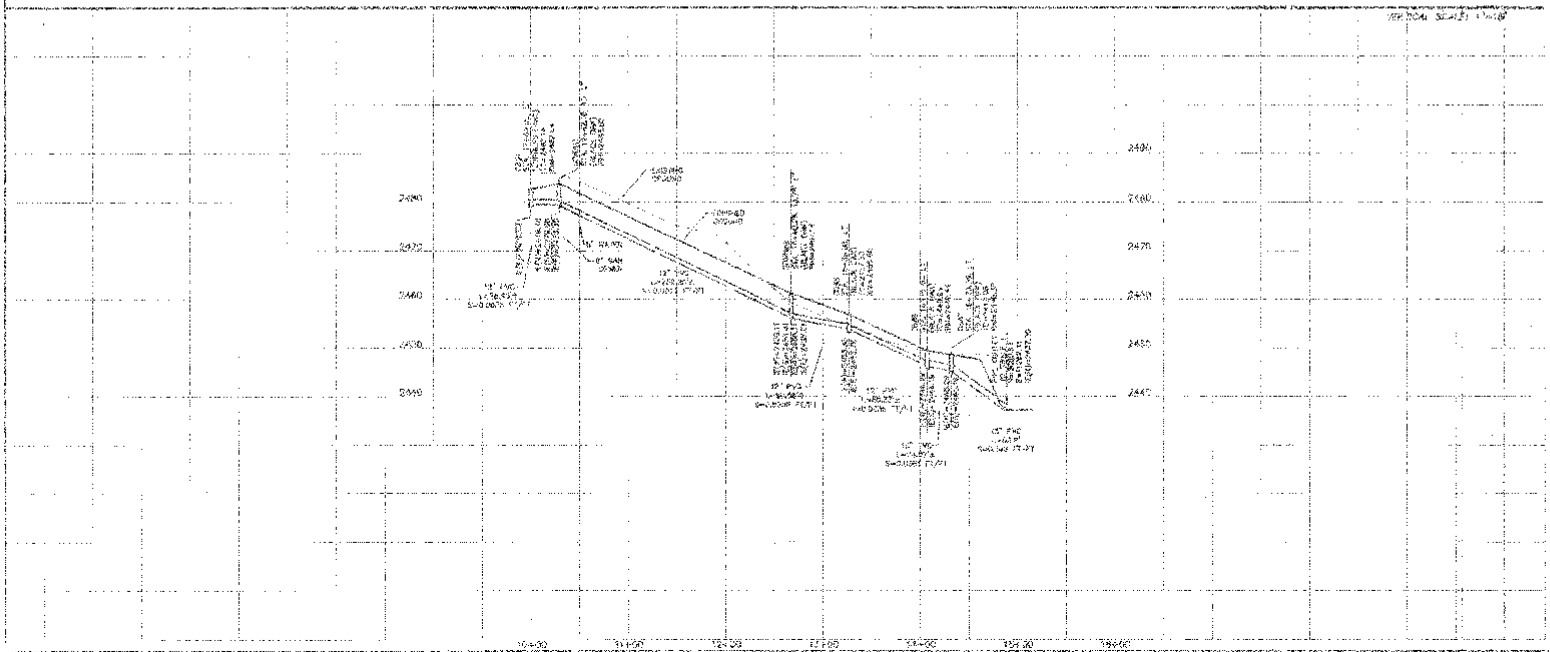

STORM LINE "A"
PLAN AND PROFILE
SPOKANE COUNTY, WASHINGTON

STORM DRAIN PLAN & PROFILE

SHEET 14 OF 14

SEC 31, T. 26 N., R. 44 E, W.M.
SPOKANE COUNTY, WASHINGTON

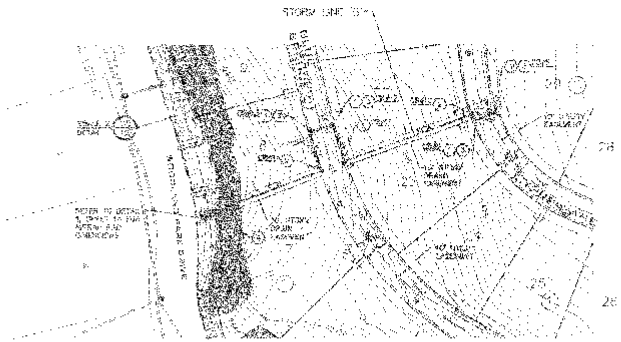

CONSTRUCTION NOTES

1. INSTALL TYPE 1 CATCH BASIN PER STD. PLAN ... AND TYPE 1 GRATE PER STD. PLAN ...
2. INSTALL TYPE 1 CATCH BASIN PER STD. PLAN ... AND SPECIAL PER SPOKANE COUNTY STANDARD PLANS ...
3. CONSTRUCT CATCH BASIN AS PLANS SHOWN AND DETAIL 1, SHEET 10.
4. INSTALL MANHOLE PER STD. PLAN ...

CONSTRUCTION PLANS

DEVELOPER'S APPROVAL DATE

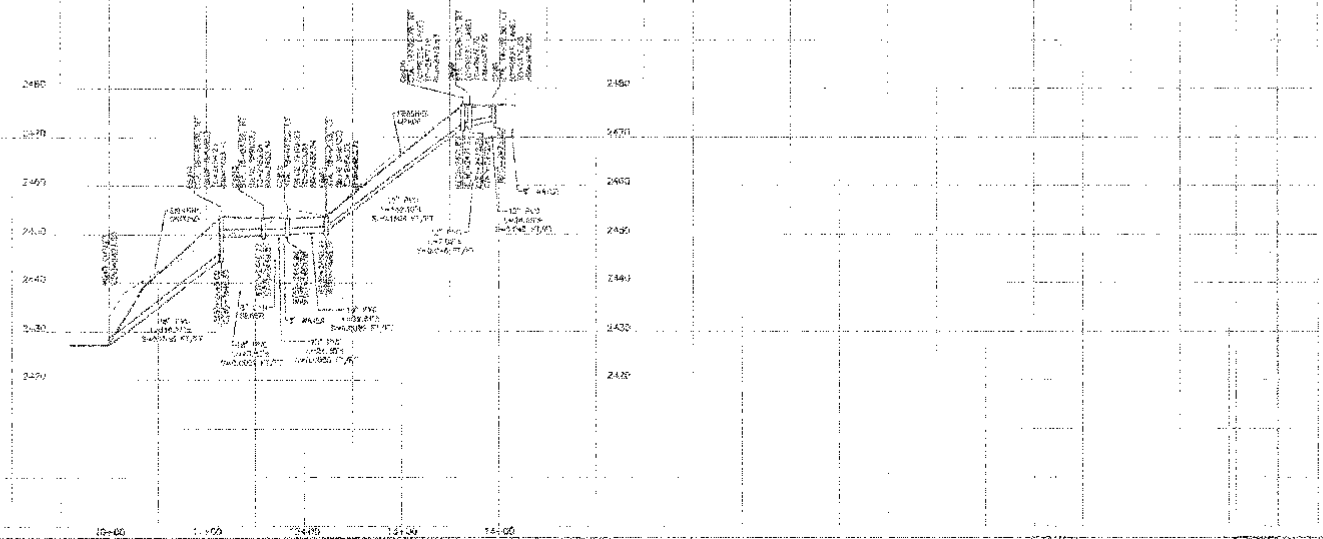

STORM DRAIN PLAN & PROFILE

STREET AND STORM DRAINAGE PLANS
HIGH POINT -
STORM LINE "E"
PLAN AND PROFILE
SPOKANE COUNTY, WASHINGTON

SHEET 14 OF 14

SEC. 3, T. 26 N., R. 44 E., W.M.
SPOKANE COUNTY, WASHINGTON

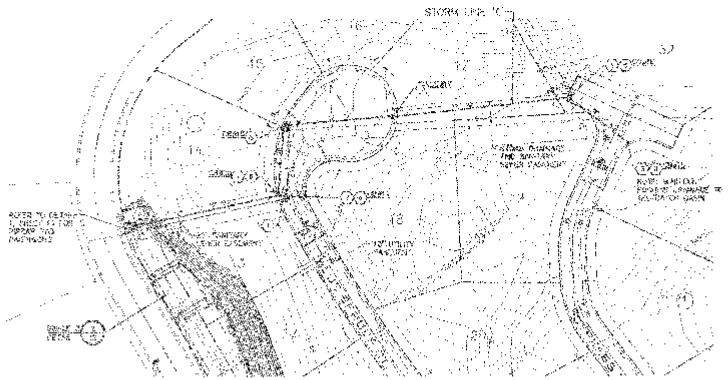

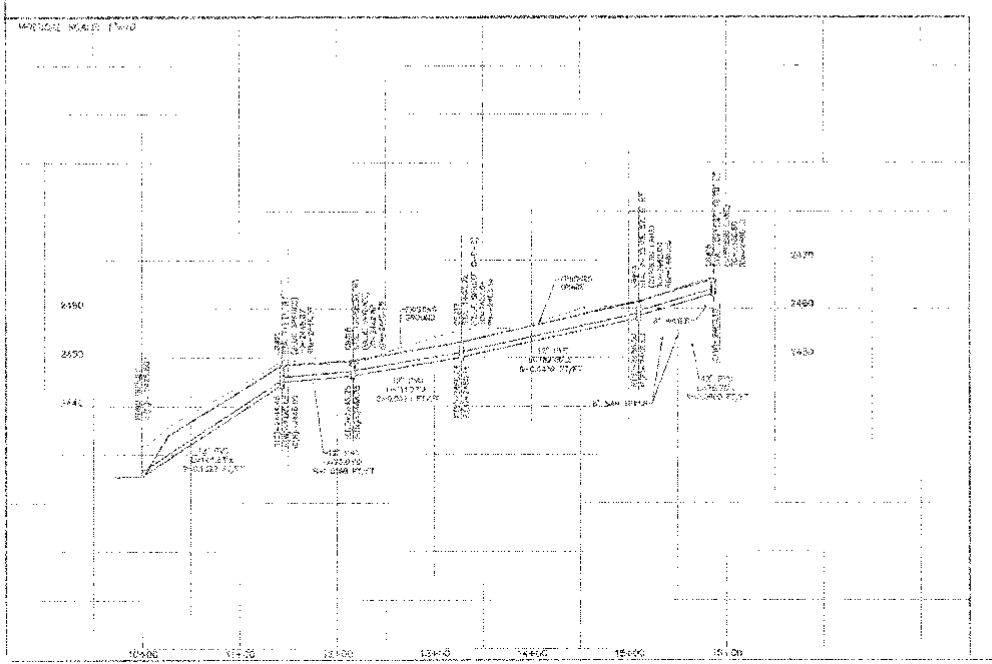

MANHOLE DATUM
BASED ON AS-BUILT OF THIS SUBDIVISION PLAT AND SURVEY MONUMENTS AS SHOWN HEREON

CONSTRUCTION NOTES

1. INSTALL TYPE 1 CATCH BASIN WITH TYPE 1 FRAME AND TYPE 2 GRATE PER STANDARD PLANS B-5, B-11 AND B-12.
2. INSTALL TYPE 1 CATCH BASIN WITH TYPE 1 CATCH BASIN WITH TYPE 2 FRAME AND TYPE 1 GRATE (MODIFIED FOR SPOKANE COUNTY STANDARD PLANS B-5, B-11 AND B-12). TYPE 2 GRATE PER SPOKANE COUNTY STANDARD PLAN B-12.
3. INSTALL TYPE 1 CATCH BASIN WITH TYPE 1 FRAME AND GRATE PER SPOKANE COUNTY STANDARD PLANS B-5, B-11 AND B-12.
4. INSTALL 12 INCH (12") I.D. CLASS 50 R.C.P. STORM PIPE.
5. INSTALL 18 INCH (18") I.D. CLASS 50 R.C.P. STORM PIPE.
6. NOT USED.
7. CONSTRUCT CATCH BASIN IN SLOPE (TRANSITION PER DETAIL 1, THIS SHEET).

CONSTRUCTION PLANS
APPROVED
SPOKANE COUNTY ENGINEER
DATE

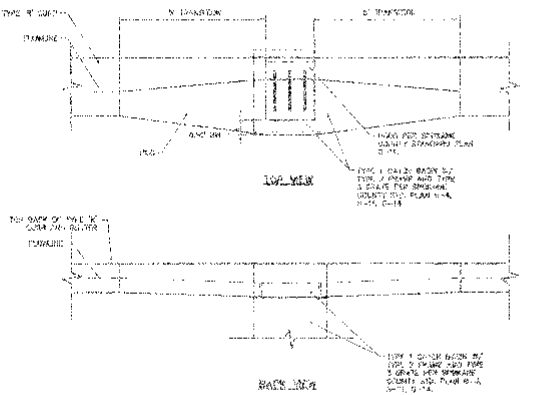

SUMP GRATE TRANSITION DETAIL
NOT TO SCALE

DEVELOPER'S APPROVAL DATE

GRADING AND STORM DRAINAGE PLANS FOR
HIGH POINT
WOODLAND ESTATES
STORM LINE "C"
PLAN AND PROFILE
SPOKANE COUNTY, WASHINGTON

STORM DRAIN PLAN & PROFILE

SHEET 10 OF 14

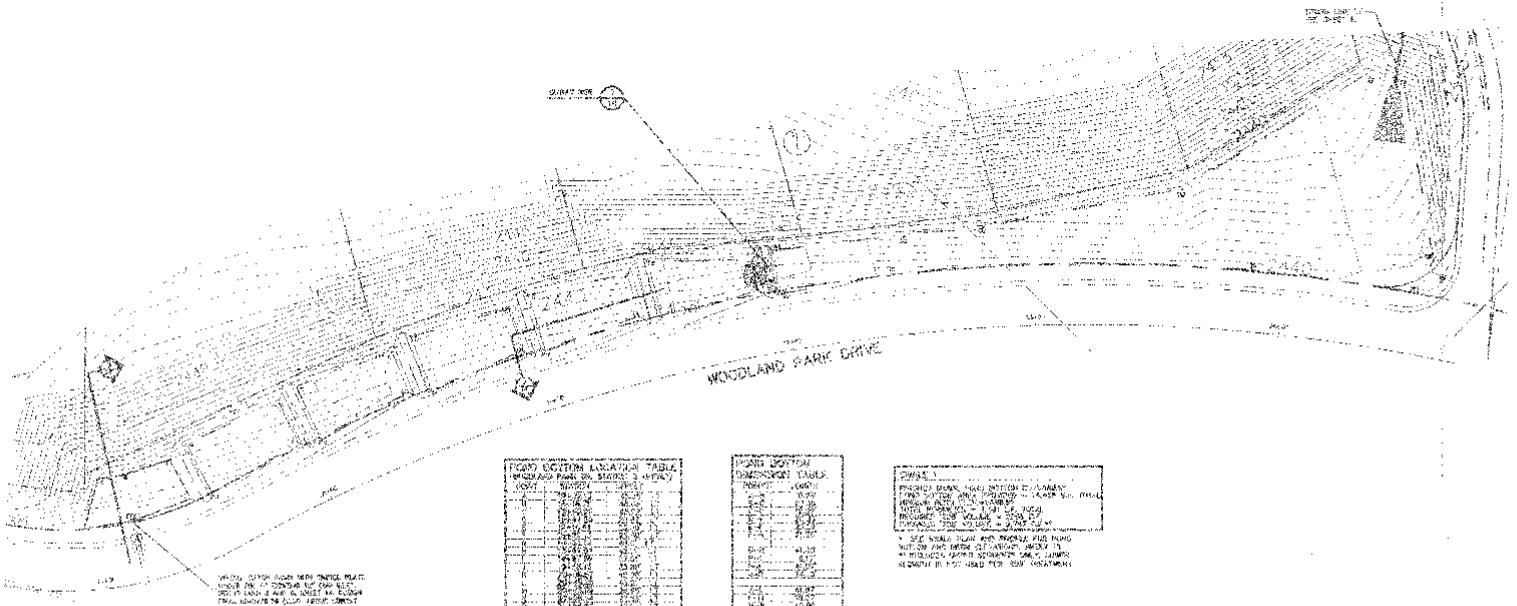

SWALE 1 DETAIL

NAVD '88 DATUM

DEVELOPER'S APPROVAL

DATE

HIGH POINT
WOODLAND ESTATES
POND DETAIL SHEET

SWALE DETAILS

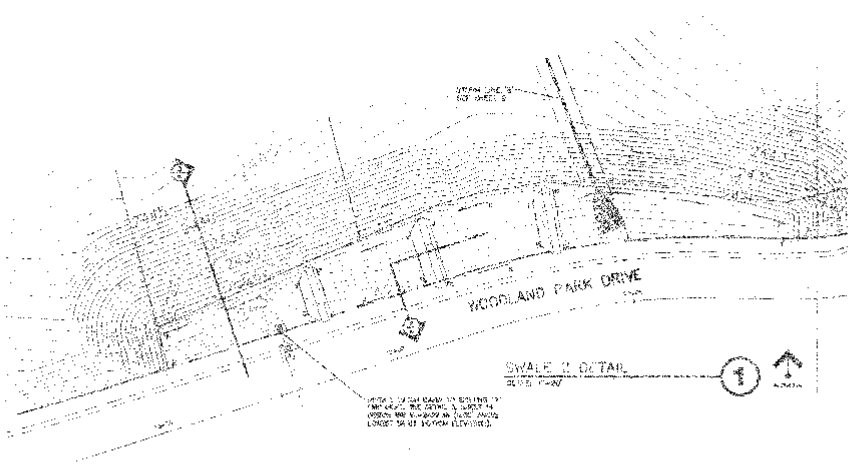

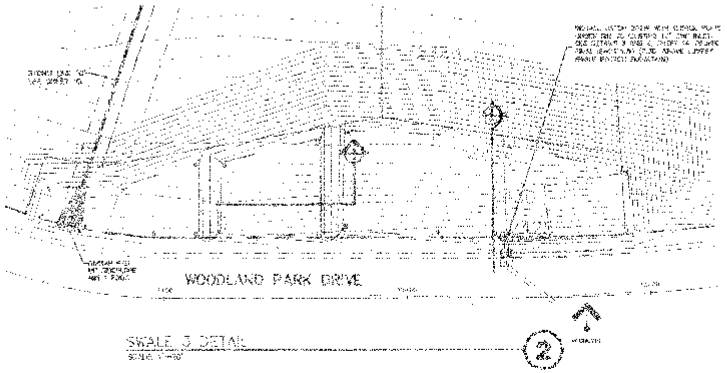

HIGH POINT
WOODLAND ESTATES
POND DETAIL SHEET
SCALE: 1"=20'

POND DETAILS

SHEET 14 OF 14

NAVD '83 DATUM

DEVELOPER'S APPROVAL

DATE

SEC 3, T. 25 N., R. 44 E. WM.
SPOKANE COUNTY, WASHINGTON

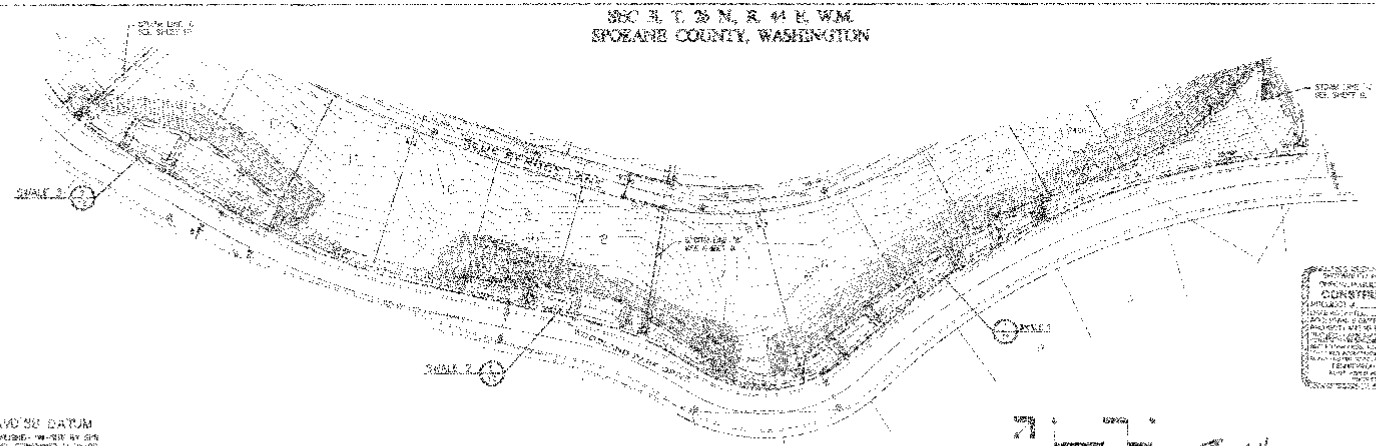

NAVD 88 DATUM

DEVELOPER'S APPROVAL

DATE

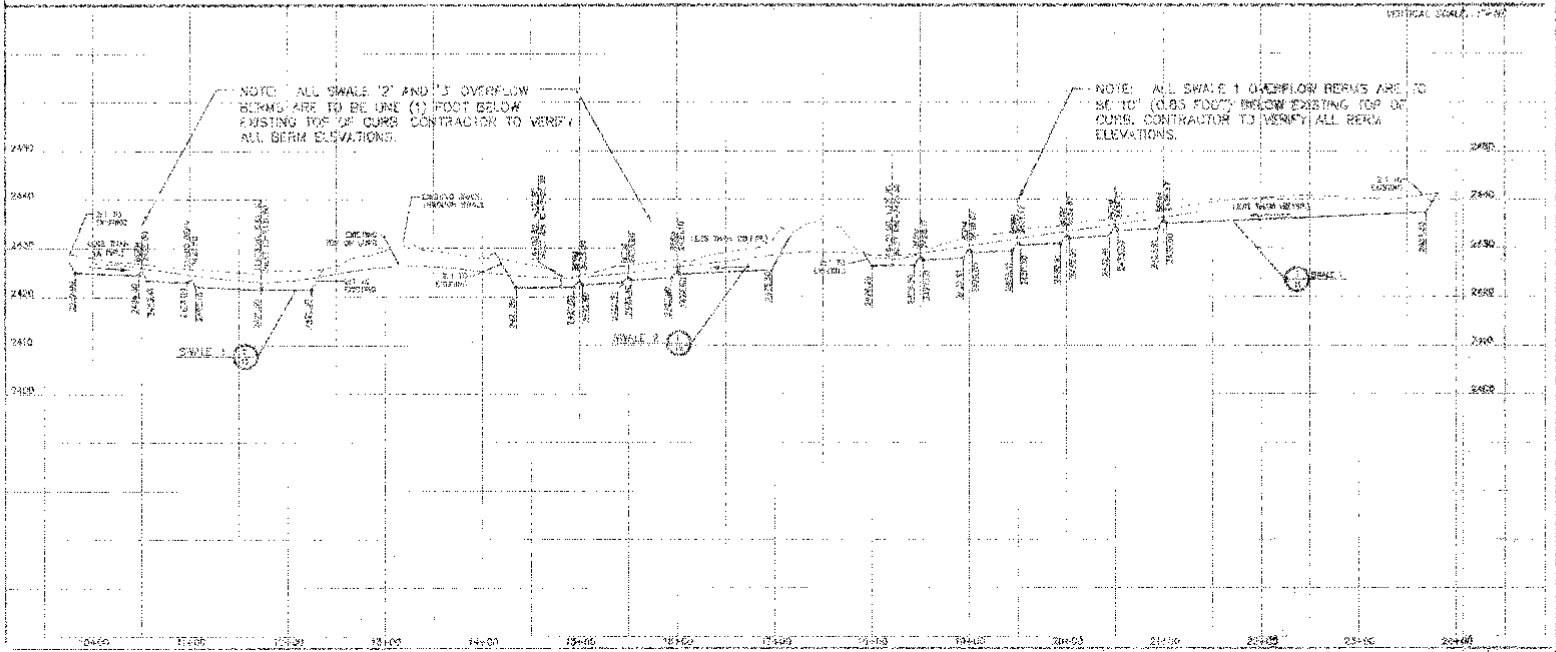

CONSTRUCTION PLANS


HIGH POINT
WOODLAND ESTATES
DRAINAGE SWALES
PLAN AND PROFILE

SPOKANE COUNTY, WASHINGTON

SWALE PLAN & PROFILE

13 OF 13

TYPICAL RIPRAP PAD
NOT TO SCALE
1

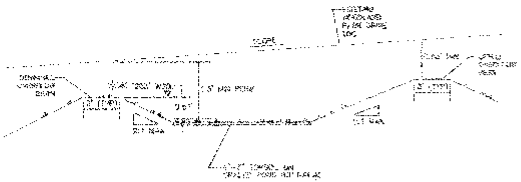

NOTES:
* REQUIRED - THE USE OF SILT LOAM IS PROHIBITED AT THESE BOTTOM MATERIALS.

** NOTE:

TYPICAL SWALE "1" OVERFLOW BERM CROSS-SECTION FOR UPPER SWALE SEGMENTS
NOT TO SCALE
2

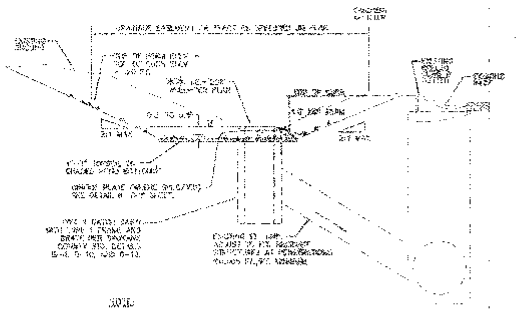

NOTES:
* REQUIRED - THE USE OF SILT LOAM IS PROHIBITED AT THESE BOTTOM MATERIALS.
** MINIMUM 12" RIPRAP OR EQUIVALENT ENERGY DISSIPATING DEVICE REQUIRED AT PIPE OUTLET.

TYPICAL SWALE 1, 2 AND 3 CROSS-SECTION WITH "20d" FOR SEGMENT WITH PIPE INLET CLEARANCE
NOT TO SCALE
3

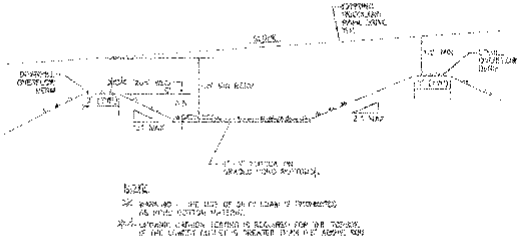

NOTE:
* REQUIRED - THE USE OF SILT LOAM IS PROHIBITED AT THESE BOTTOM MATERIALS.
** MINIMUM 12" RIPRAP OR EQUIVALENT ENERGY DISSIPATING DEVICE REQUIRED AT PIPE OUTLET.

TYPICAL SWALE "2" AND "3" OVERFLOW BERM CROSS-SECTION FOR UPPER SWALE SEGMENTS
NOT TO SCALE
4

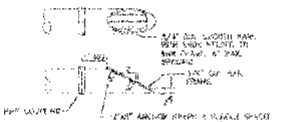

TRASH RACK DETAIL
NOT TO SCALE
5

ORIFICE PLATE
NOT TO SCALE
6

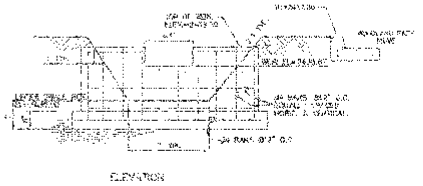

SWALE 1 WEIR DETAIL
NOT TO SCALE
7

GENERAL NOTES

1. ALL CONCRETE SHALL BE INSTALLED WITH EXTRA FABRIC LENGTH OF FOLDED BETWEEN THE NATIVE SOIL AND CUT AND FILL SLOPES.

ELEVATION

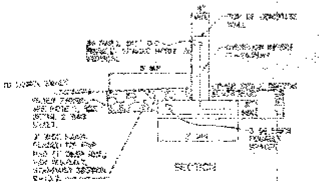

SECTION

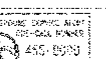

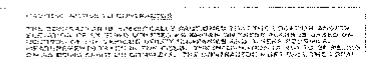

* NAVD '88 DATUM

DEVELOPERS APPROVAL

DATE

HIGH POINT
WOODLAND ESTATES
POND DETAIL SHEET

POND DETAILS

14 OF 16

11-1725